DOUGLAS COUNTY HIGHWAY IMPROVEMENT

PROFILE AND ALIGNMENT

WILBUR UMPQUA

KEYSER SECTION

SECTIONS 29-32, TWP. 25 S. R. 6 W. W.M.

STA. 25+22.4 TO STA. 52+22.0

OFFICE OF
F. G. FREAR
COUNTY ROADMASTER

SCALE: HOR. 1in = 100ft. VER. 1in = 10ft.

SHEET № 2

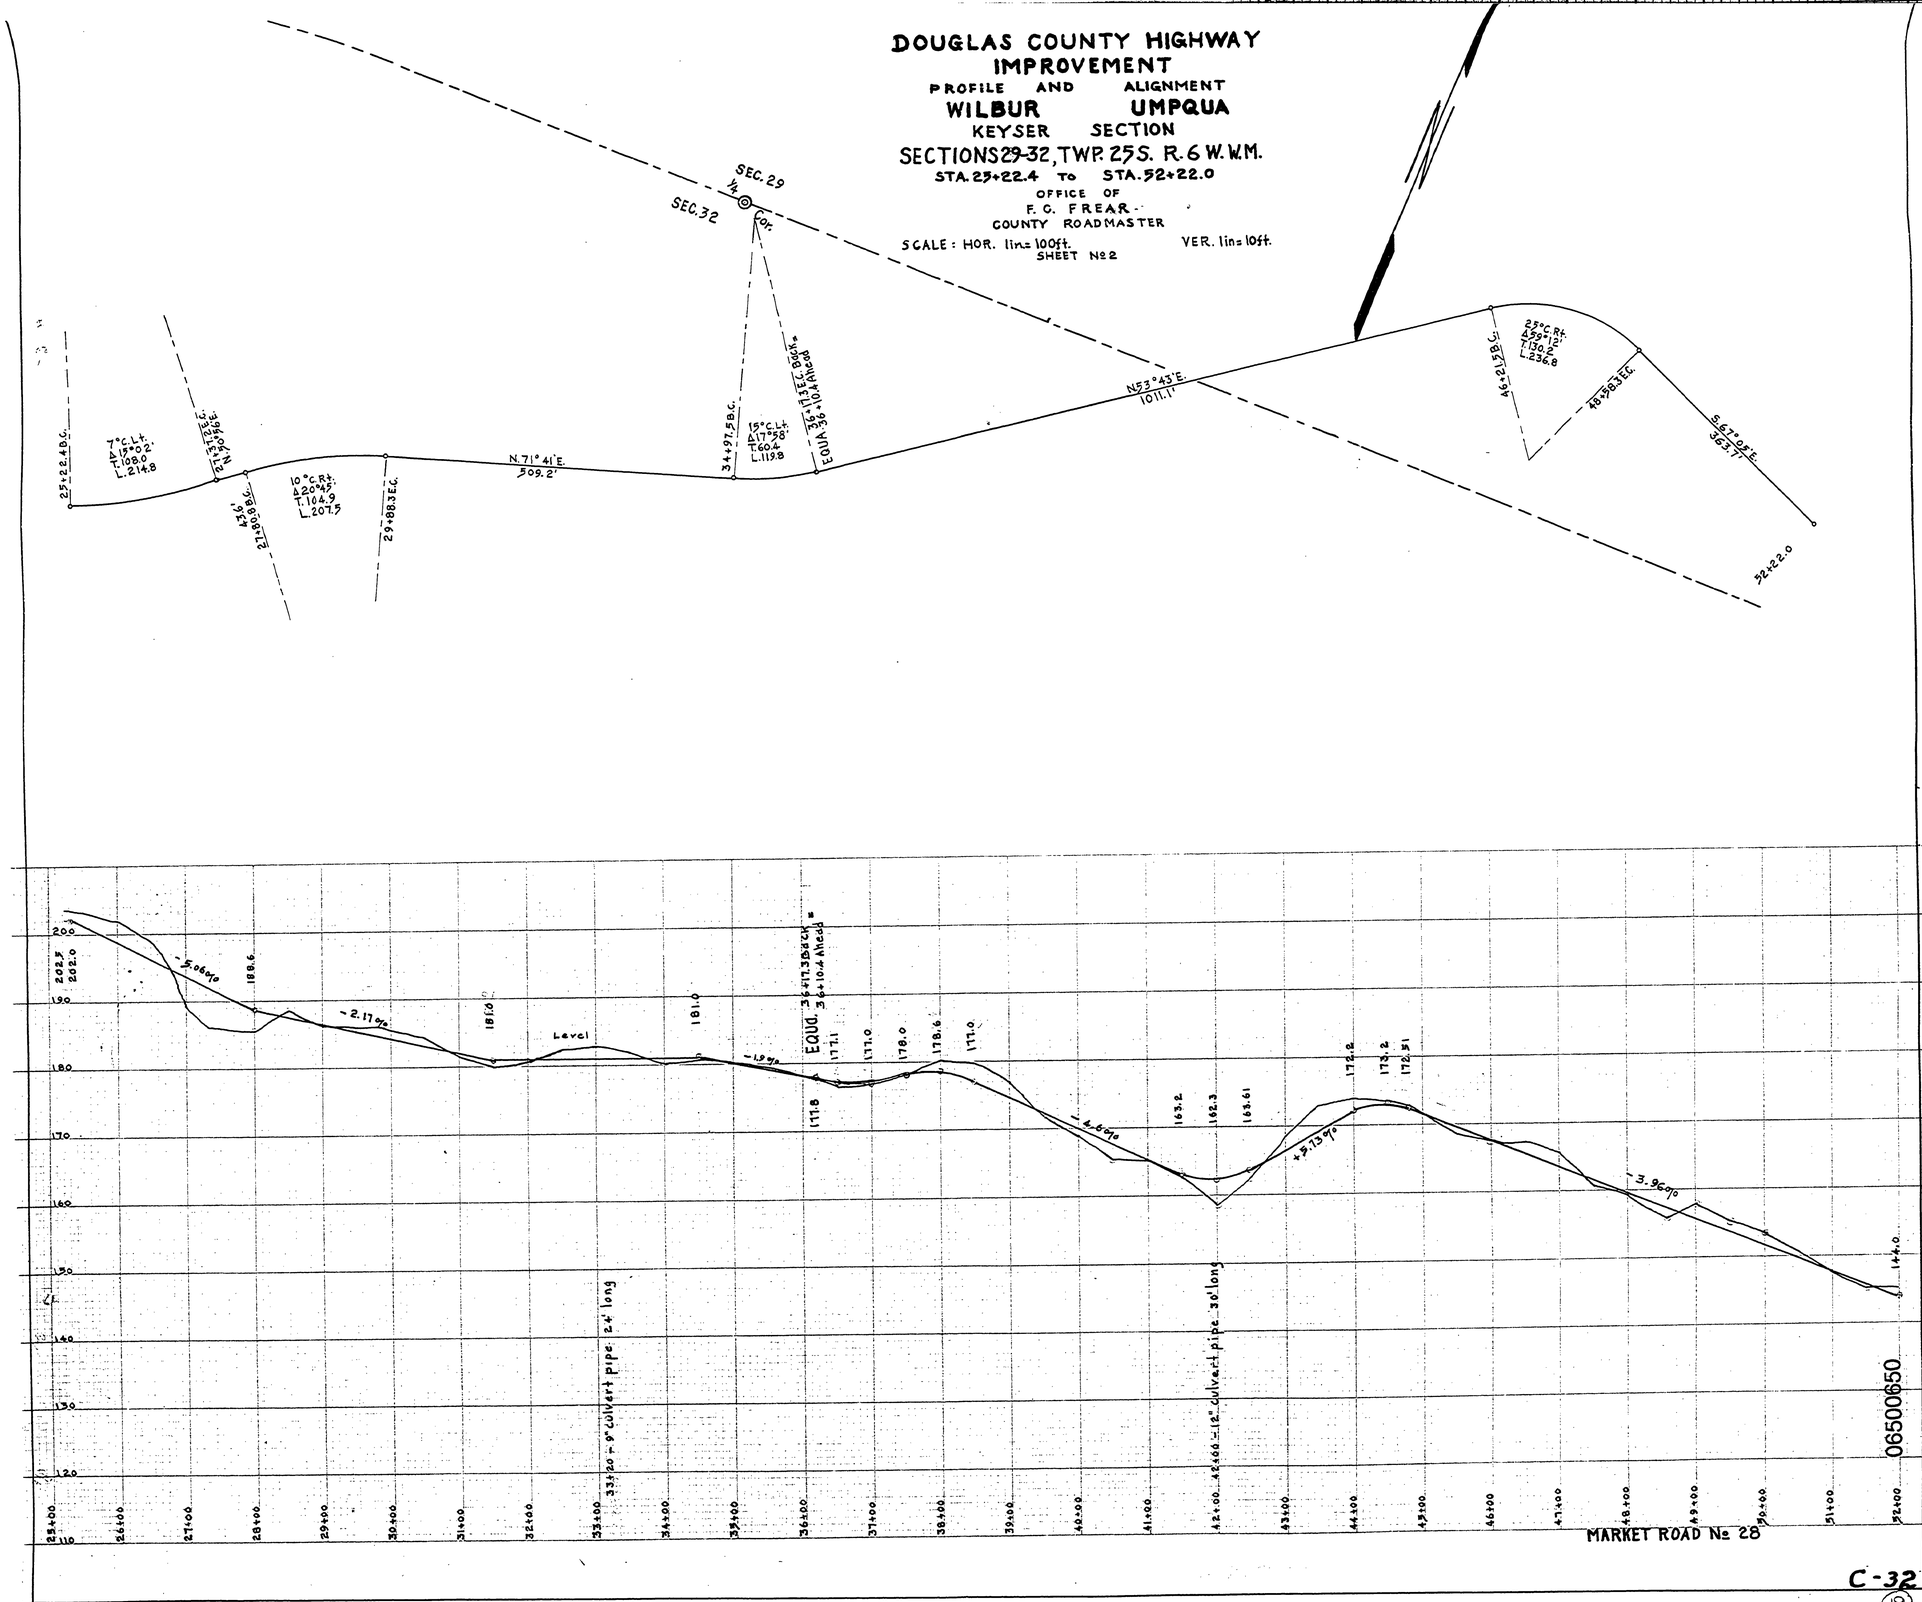

C-32

19

~ M.P. 6.50 T25 L SEC. 29-32 W.M. DATE 2-1-62