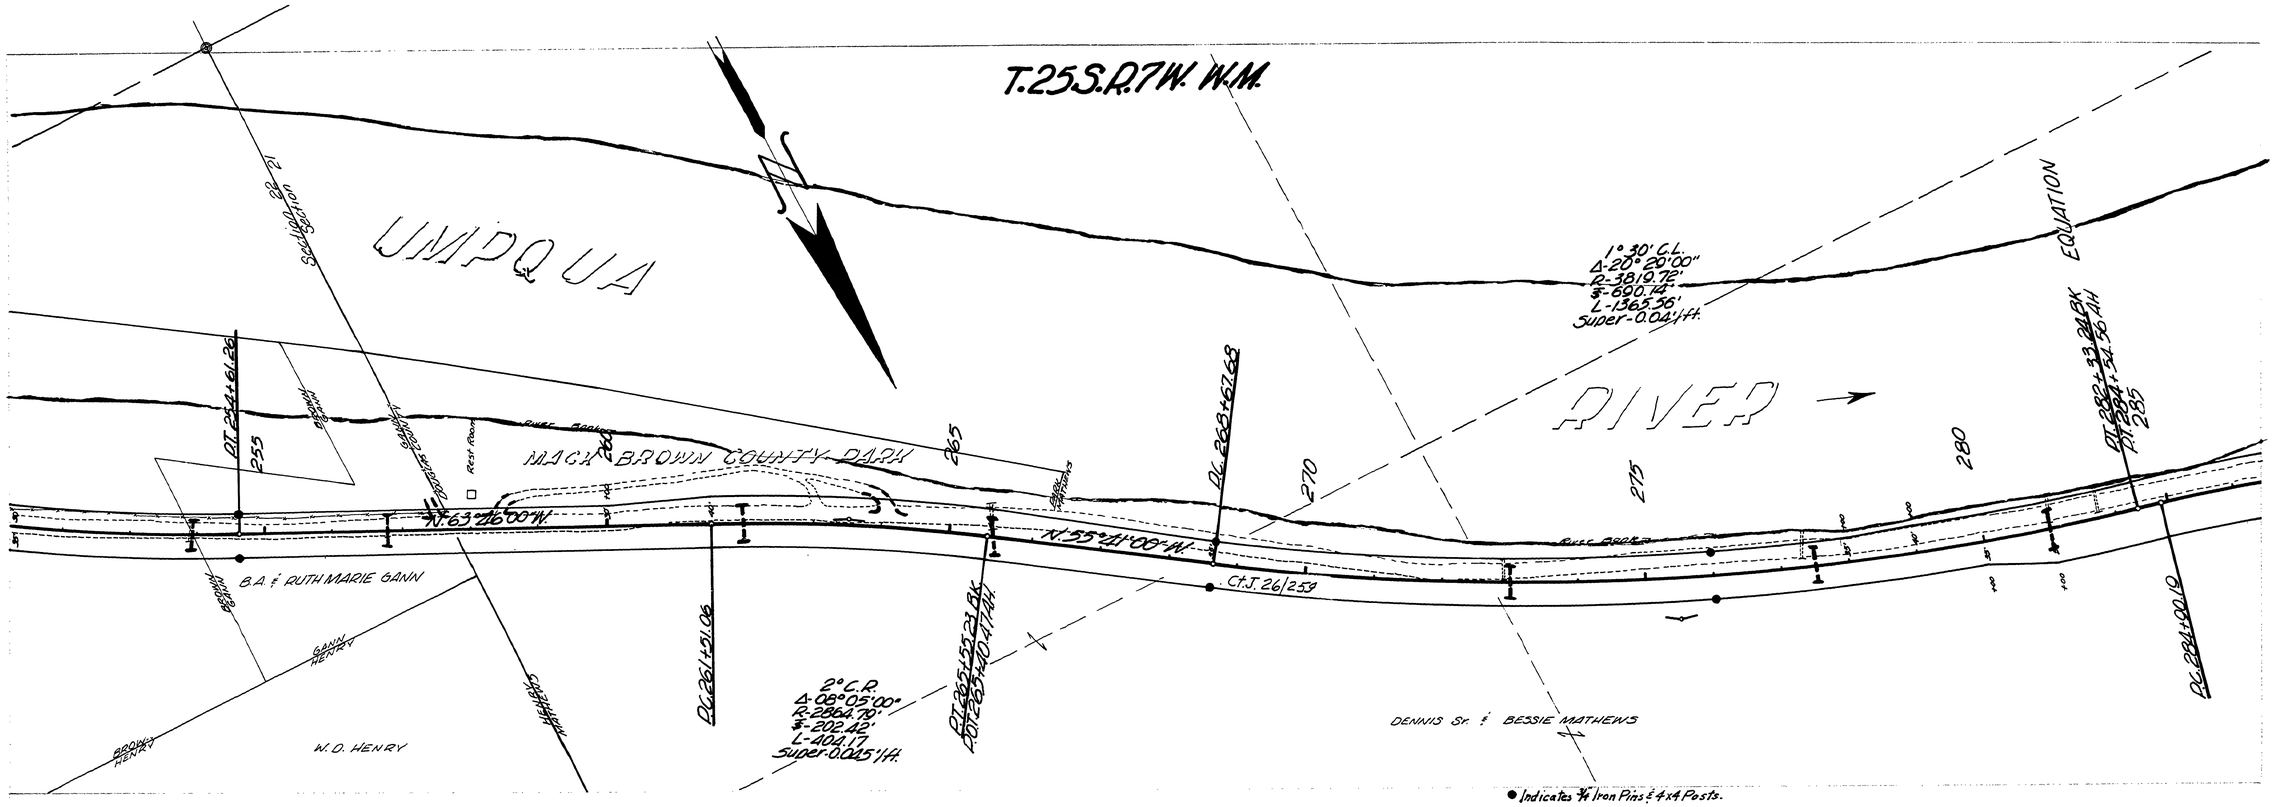

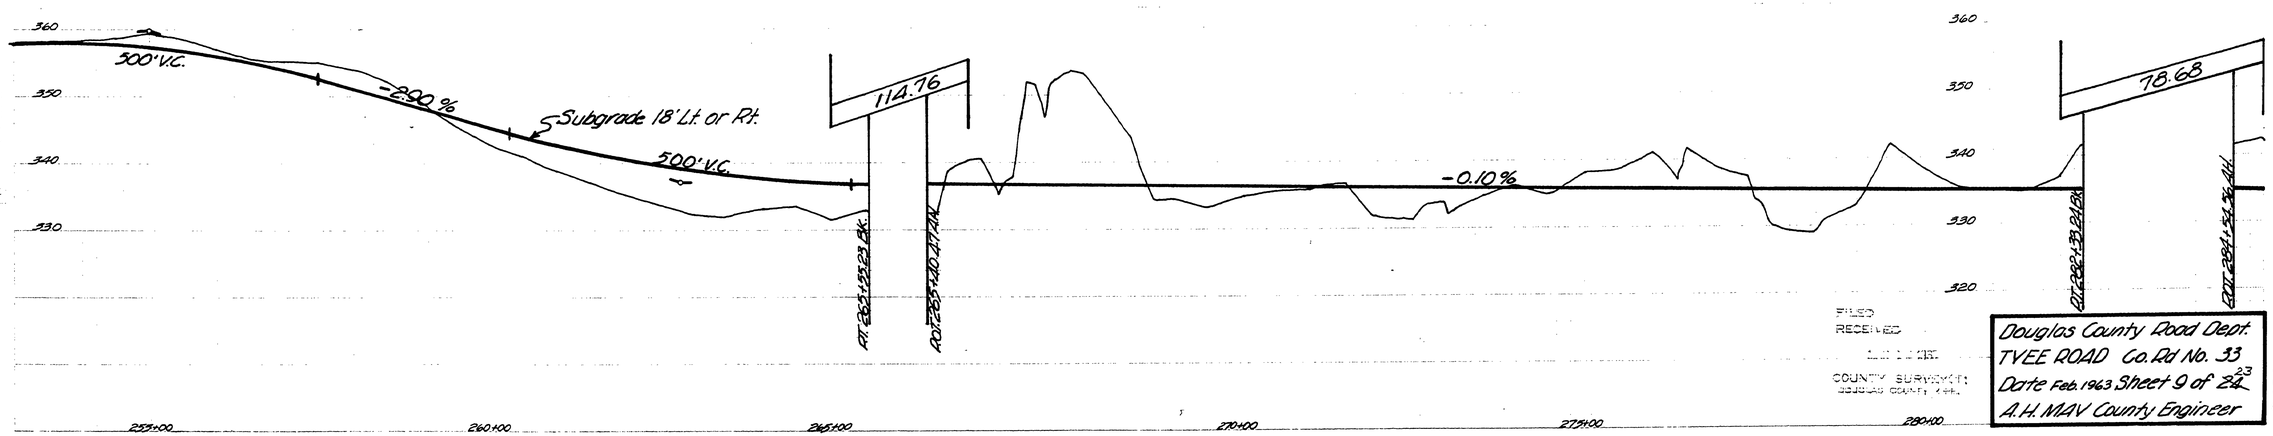

FILED
RECEIVED
COUNTY SURVEYOR
DOUGLAS COUNTY, ORE.

Douglas County Road Dept.
TYEE ROAD Co. Rd No. 33
Date Feb. 1963 Sheet 9 of 23
A.H. MAY County Engineer

04080461

M.P. 4.08 - 4.61

Co Rd. #33

FEB. 1963
Sht. 9 of 23

65