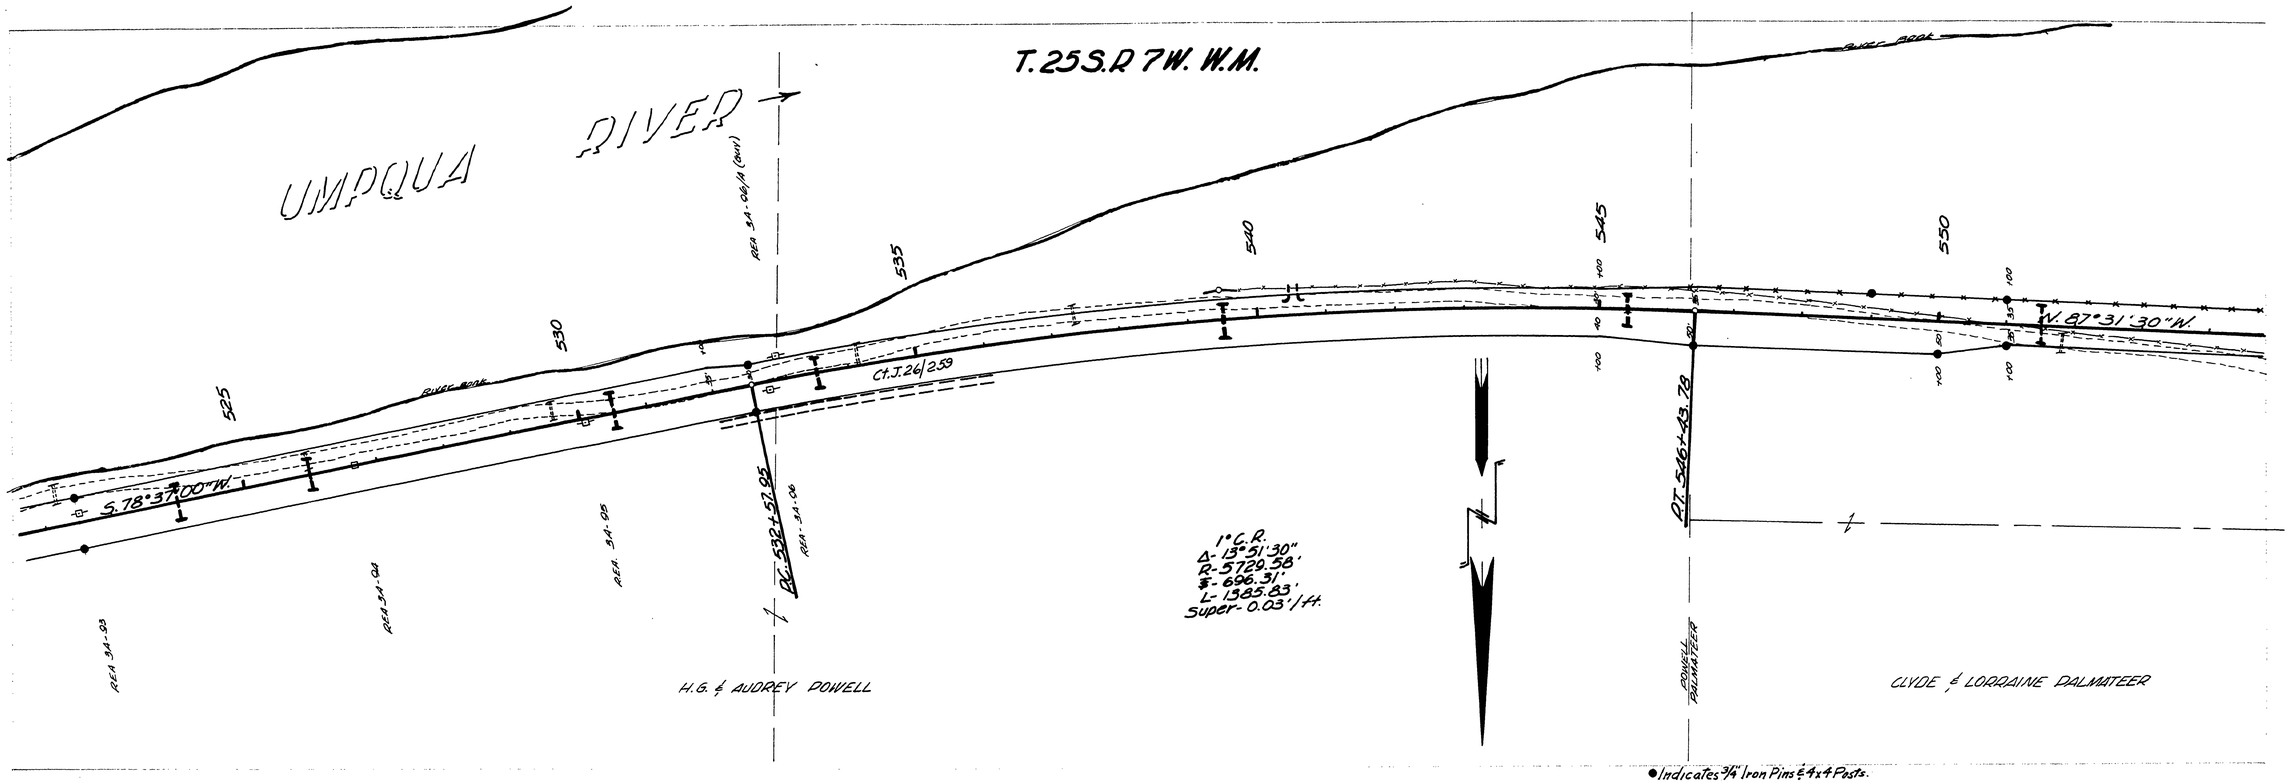

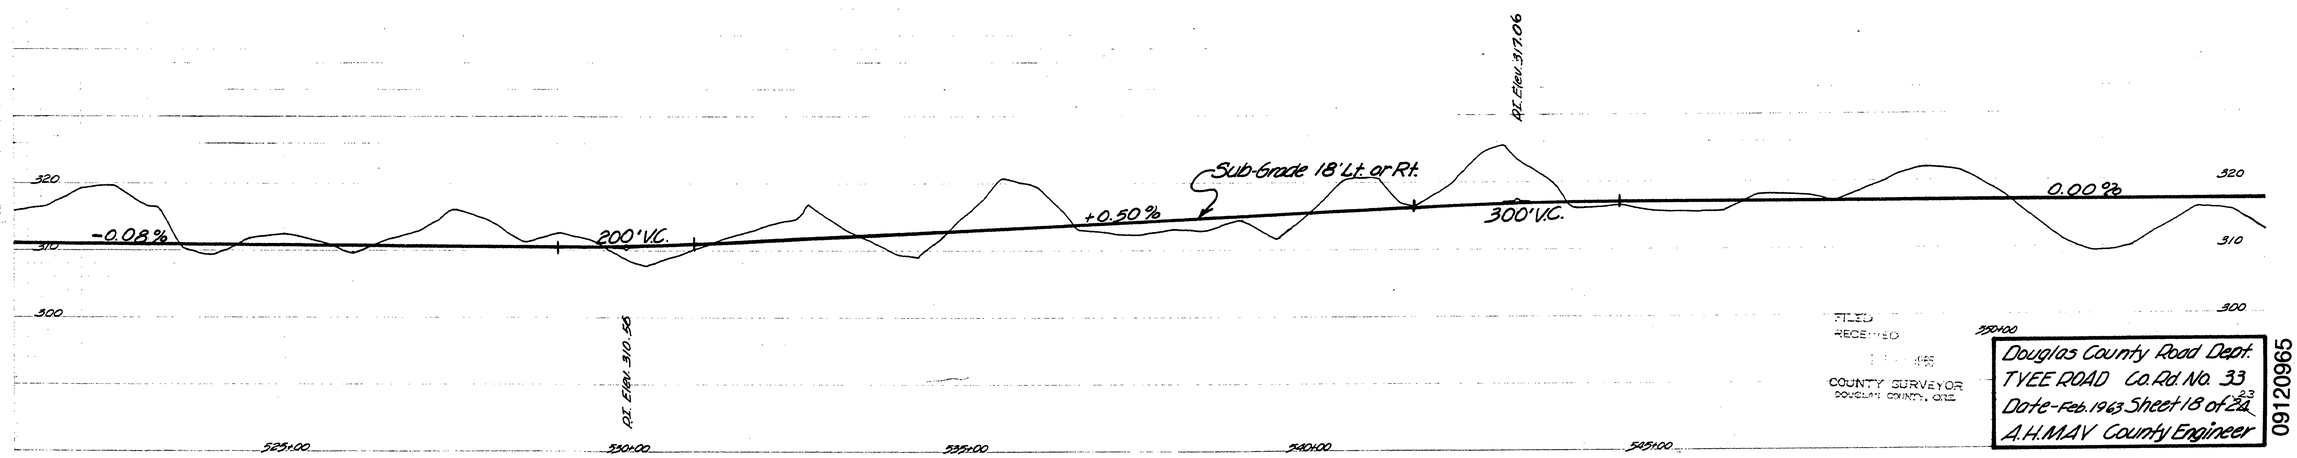

FILED
RECEIVED
1965
COUNTY SURVEYOR
DOUGLAS COUNTY, ORE.

Douglas County Road Dept.
TYEE ROAD Co. Rd. No. 33
Date-Feb. 1963 Sheet 18 of 23
A.H. MAY County Engineer

09120965

M.P. 9.12 - 9.65

Co. Rd. #33 FEB, 1963 sht. 18 of 23 (74)