DOUGLAS COUNTY HIGHWAY IMPROVEMENT

PROFILE AND ALIGNMENT

LITTLE CANYON TYEE

RUITER HILL SECTION

SECTIONS 14 & 15, TWP. 24S, R. 7 W. W.M.

STA. 0+00 TO STA. 28+23.1

OFFICE OF
F. C. FREAR
COUNTY ROADMASTER

SCALE: HOR. 1in = 100' VER. 1in = 10'
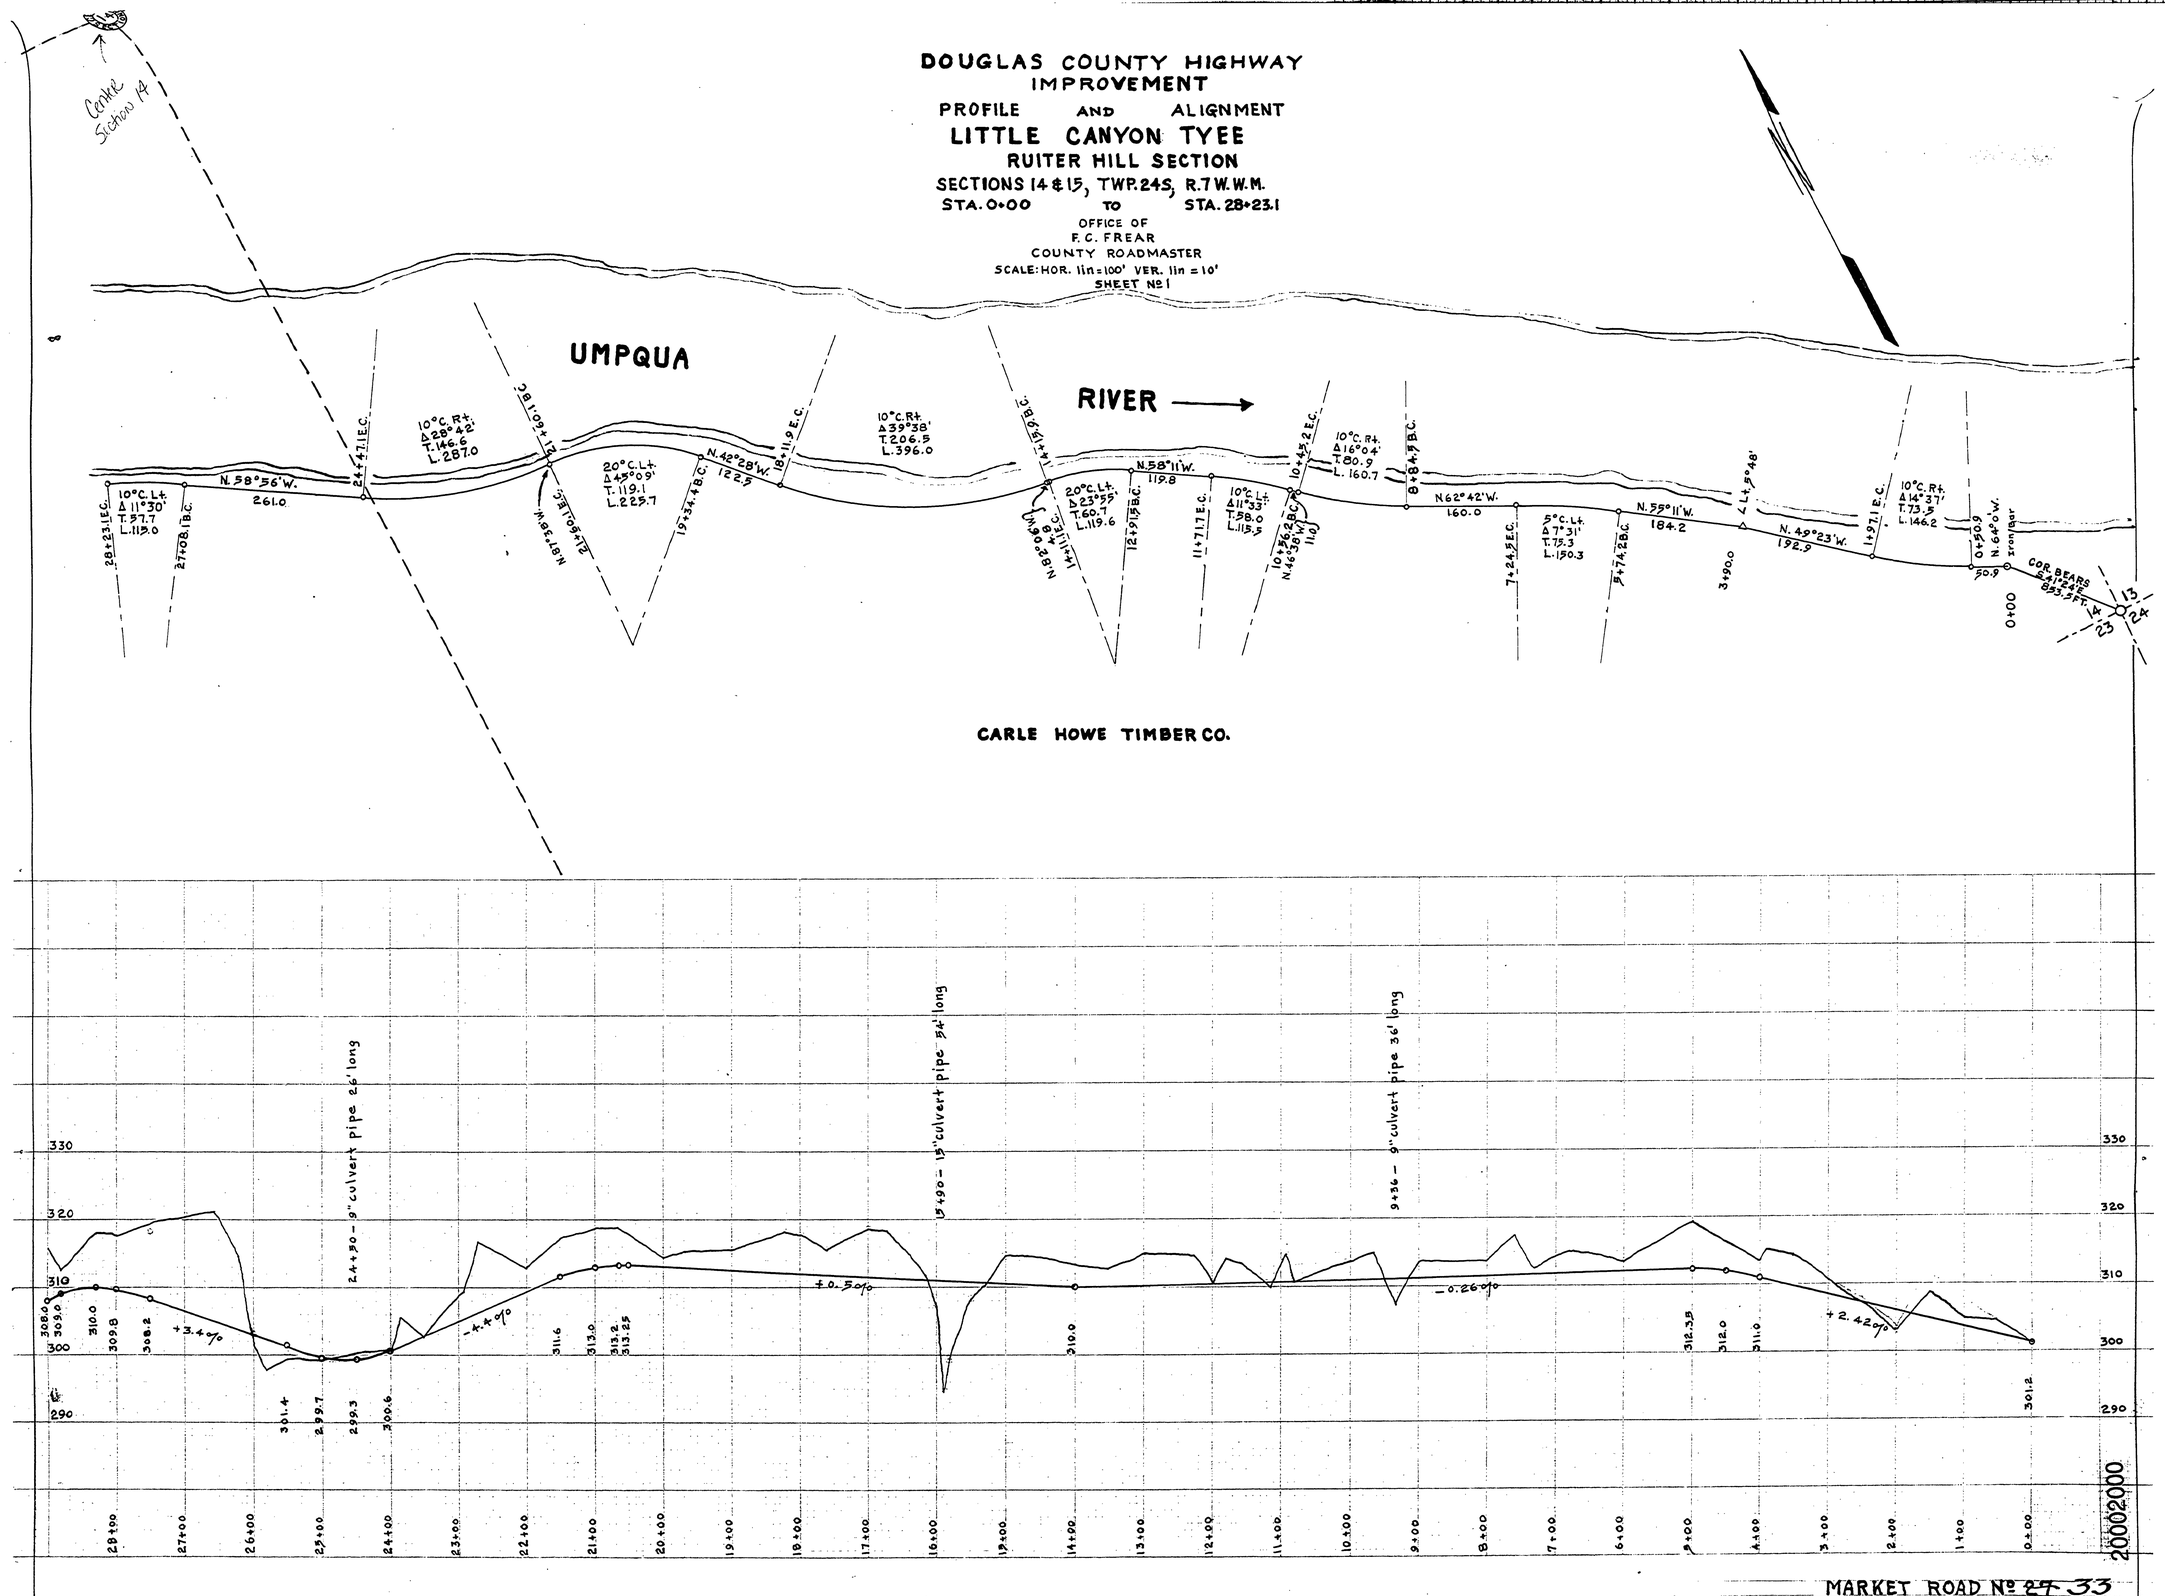
SHEET Nº 1