SEC. 35. & 34, T.31S., R.4 W., W.M.

FILED
NOV 05 1985
COUNTY SURVEYOR
DOUGLAS COUNTY, ORE.

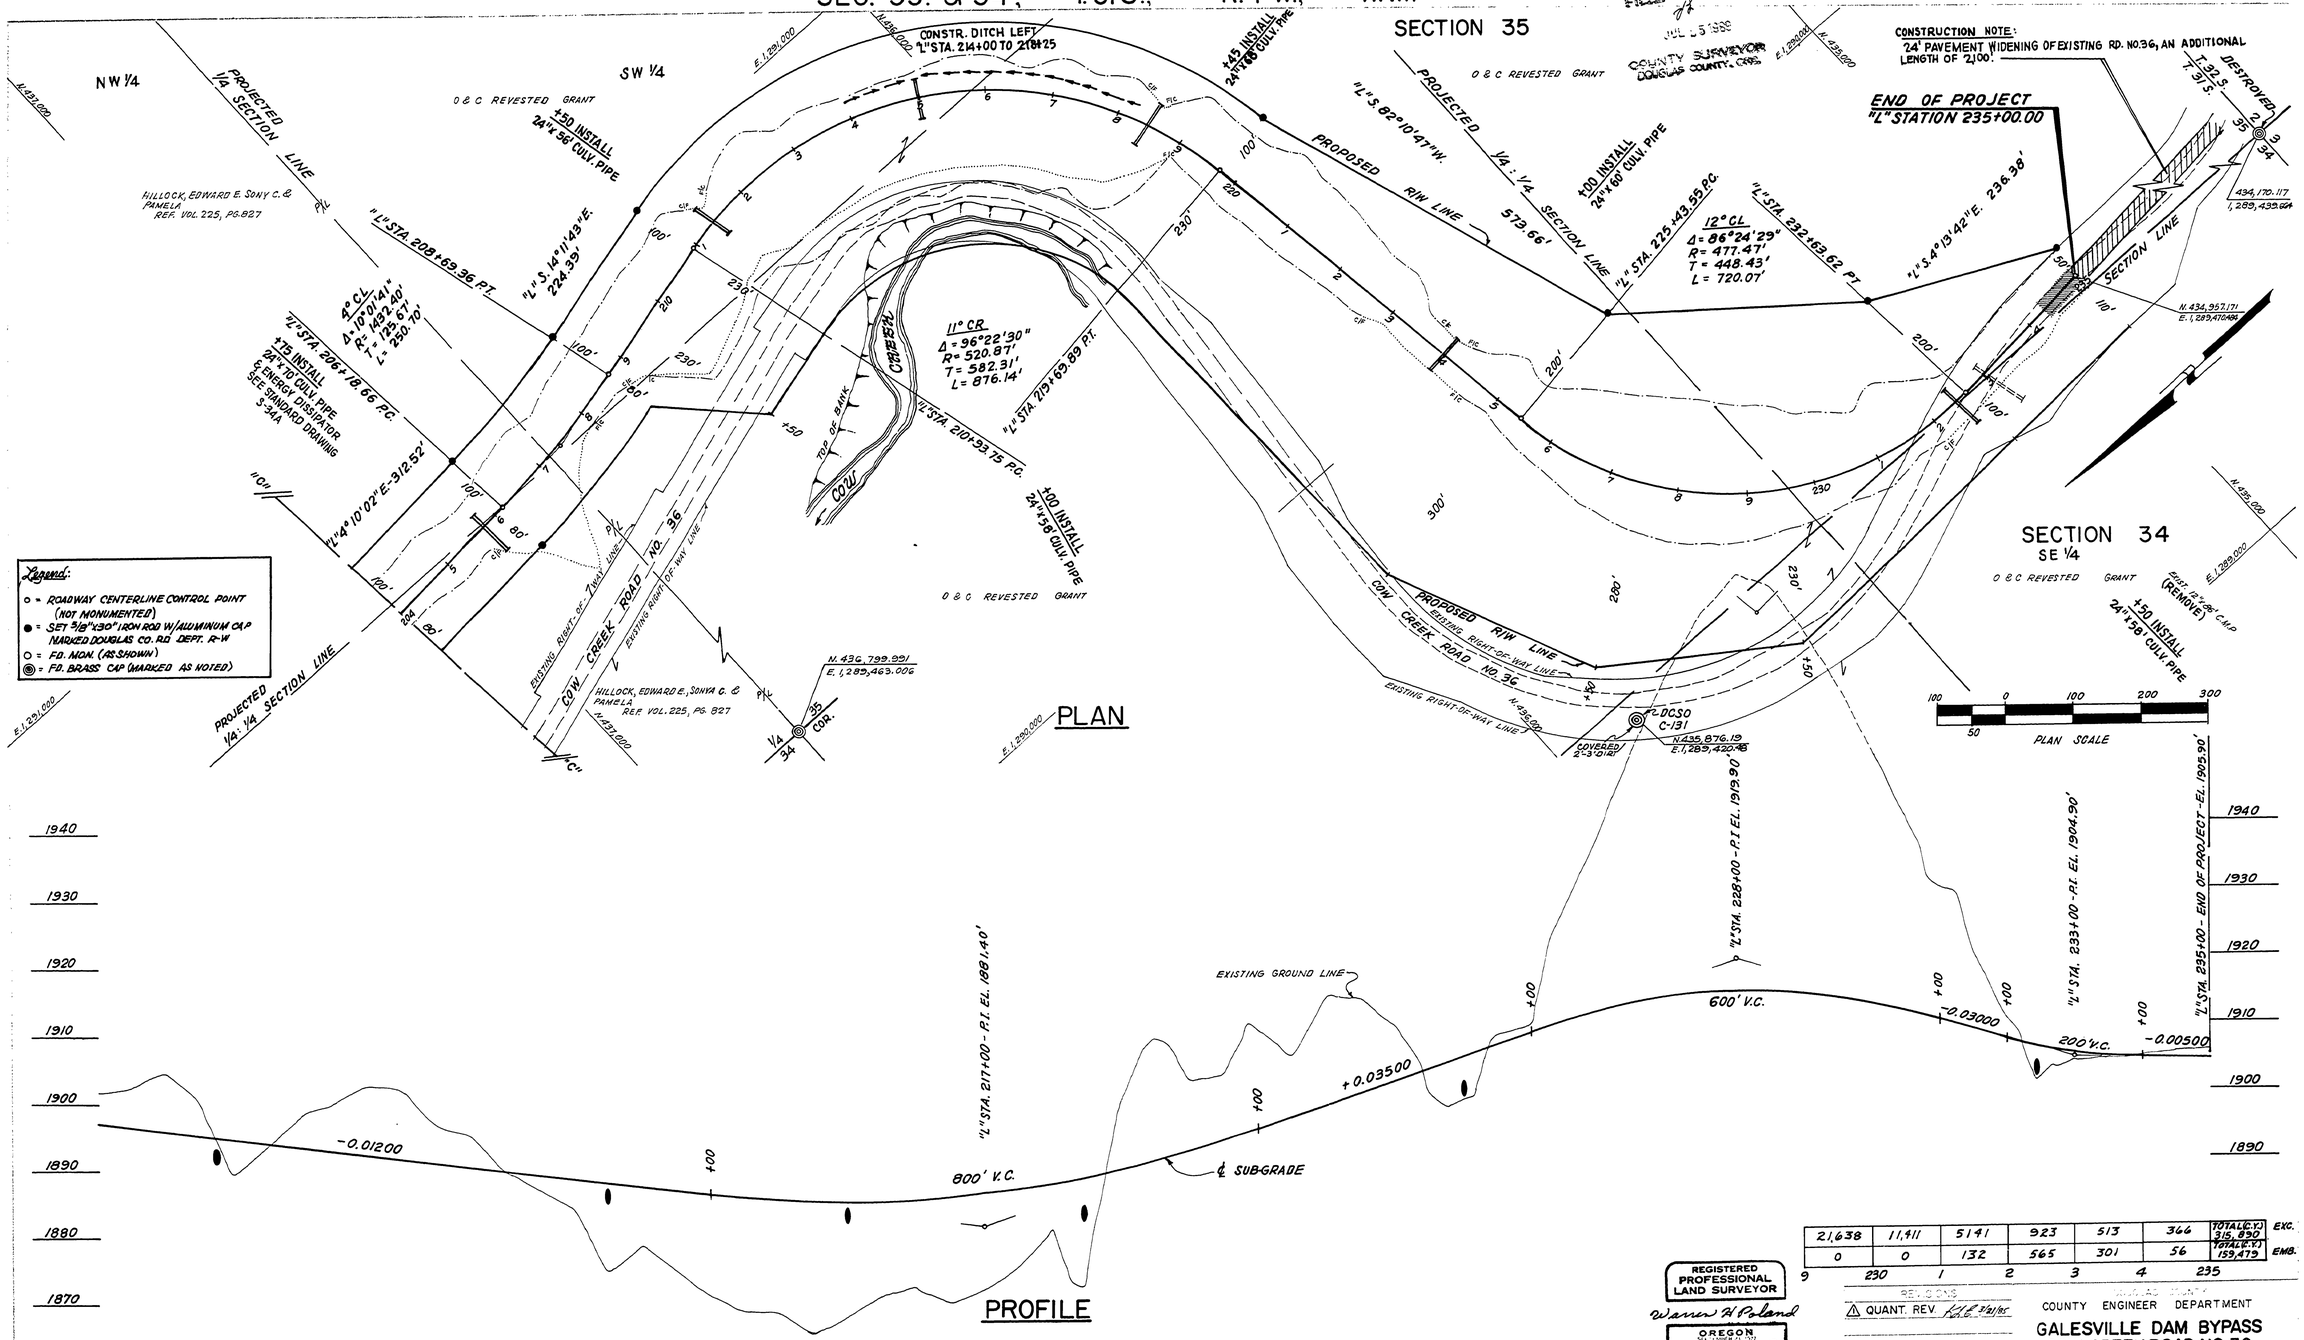

EMBANKMENT FOUNDATION EXCAVATION (C.Y.)					899	776	2308	4298	4867	3293	3099	3306	3995	1792	TOTAL (C.Y.) 33,869																		
SELECT STONE EMBANKMENT (C.Y.)				65	3656	5083	6887	12,737	14,013	12,491	12,136	10,583	10,151	4889	TOTAL (C.Y.) 107,470																		
EXC. (C.Y.)	2177	1622	1550	3079	3619	2584	2102	902	1018	131	61	174	156	415	702	4891	5329	5216	4370	837	865	5868	16,338	26,869	29,116								
EMB. (C.Y.)	0	379	3230	173	57	300	316	67	0	0	0	0	0	0	0	0	0	0	0	508	386	0	0	0	0								
"L" STA. 204+00		5	6	7	8	9	210	1	2	3	4	5	6	7	8	9	220	1	2	3	4	5	6	7	8	9	230	1	2	3	4	235	

21,638	11,411	5141	923	513	366	TOTAL (C.Y.) 216,890	EXC.
0	0	132	565	301	56	TOTAL (C.Y.) 159,473	EMB.

REGISTERED PROFESSIONAL LAND SURVEYOR
Warren H. Poland
OREGON
JULY 10, 1980
WARREN H. POLAND
1302

REVISIONS
△ QUANT. REV. K.L.E. 3/21/86

JRM JLM WHP

Warren H. Poland

DOUGLAS COUNTY
COUNTY ENGINEER DEPARTMENT

GALESVILLE DAM BYPASS
COW CREEK ROAD NO. 36
PLAN AND PROFILE

K.L. ERICKSON, COUNTY ENGINEER

FEB. 1985 | AS SHOWN | SHEET 7 OF 8

"L" STA. 204+00 TO "L" STA. 235+00

09571016

M.P. 9.57 - 10.16

Rd # 36

(13A)