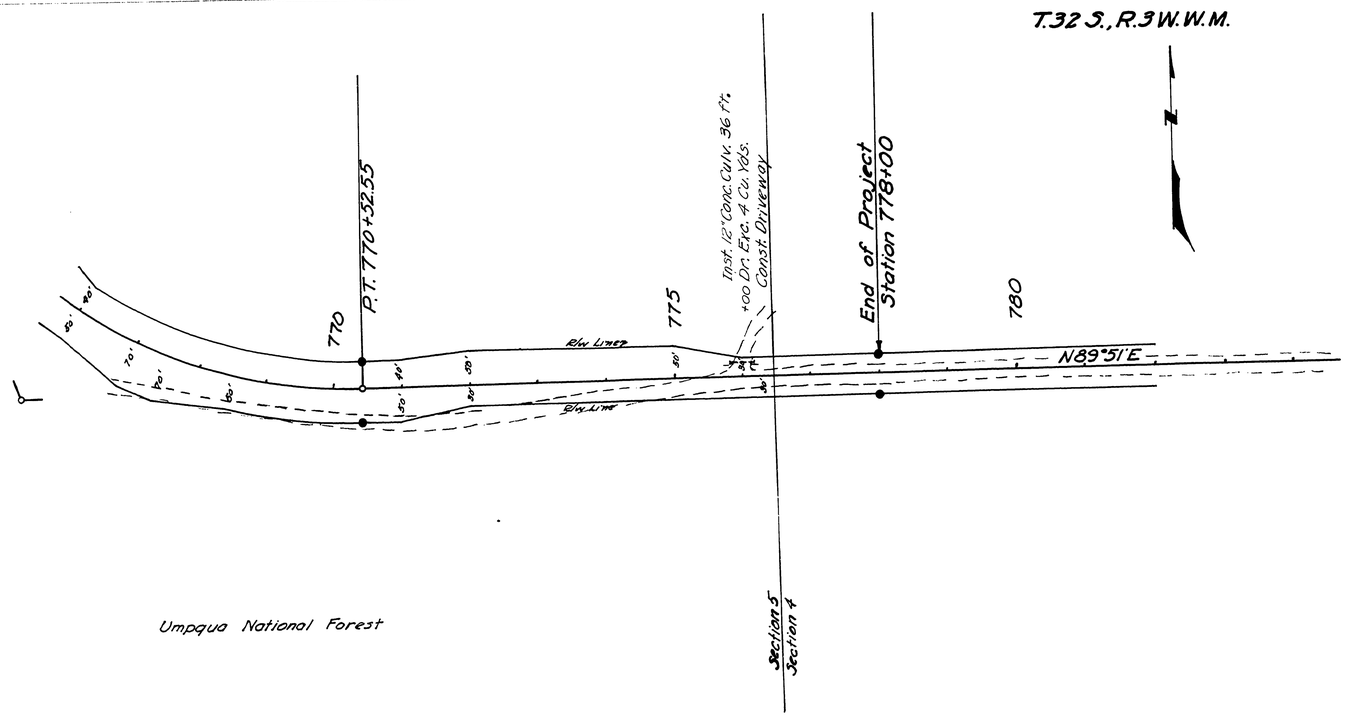

● Indicates 3/4" Iron pins & 4x4 Posts.

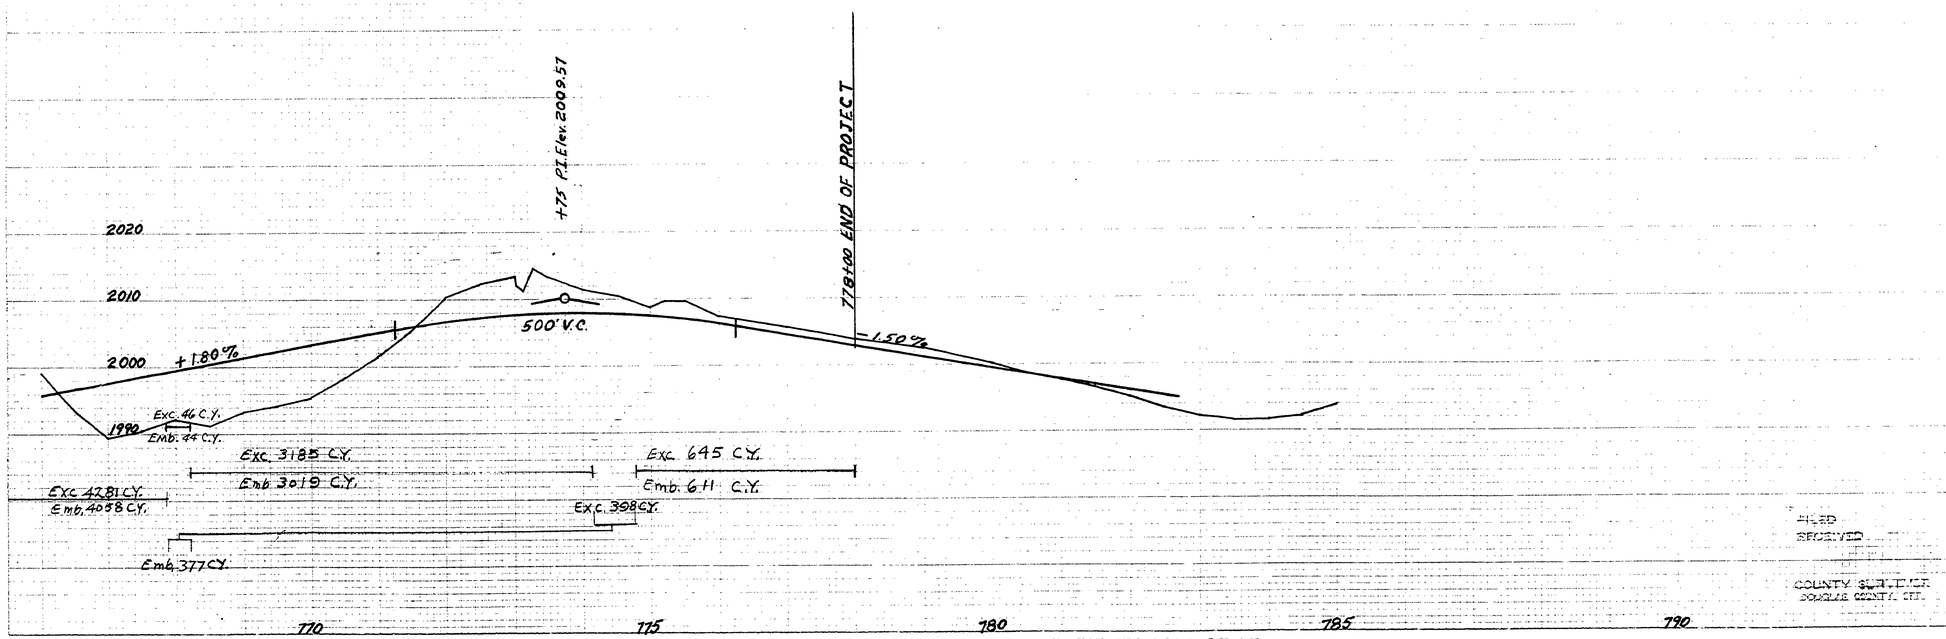

PLATE A CROSS SECTION S.P.H.D. & F.E. STANDARD

DOUGLAS COUNTY, OREGON
Cow Creek County Rd. No. 36
Twp. 32 S. Rge. 3 W.
Sec's. 4 & 5 Sheet 11 of 11
Scales: Jan. 1961
Map 1" = 100'
Profile Horz. 1" = 100'
Vert. 1" = 10'
A.H. May County Engineer

FILED
RECEIVED
COUNTY SURVEYOR
DOUGLAS COUNTY, ORE.

14371452

M.P. 14.37 - 14.52

Co Rd. # 36

Jan. 1961
sht. 11 of 11