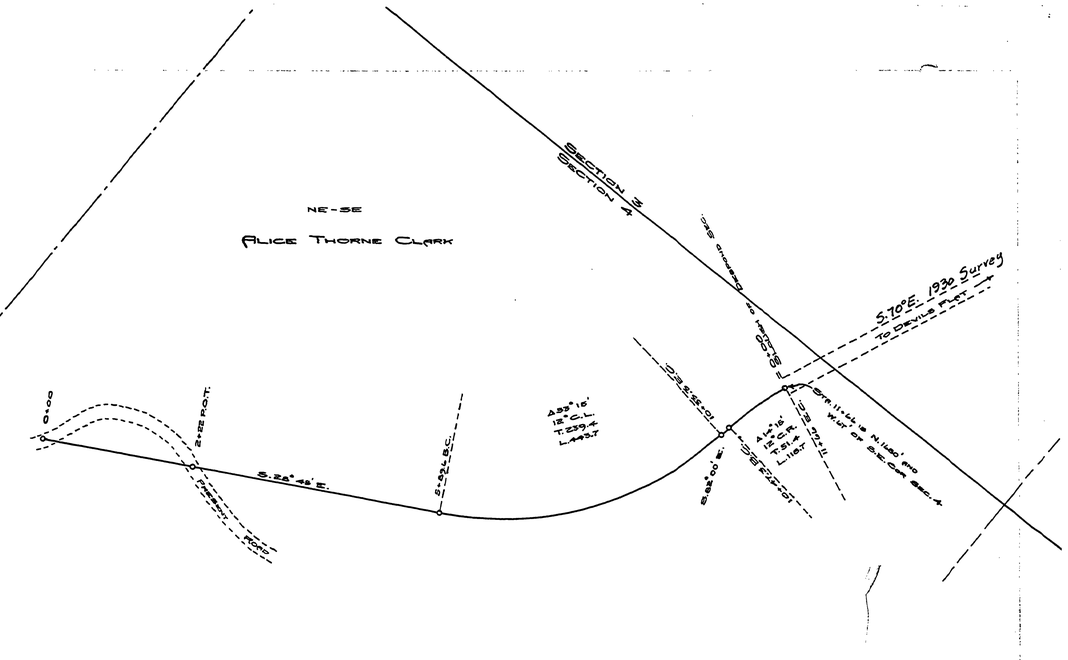

DOUGLAS COUNTY OREGON

UPPER COW CREEK C36

CLARK SECT.

SEC. 4. T32S, R3W.

F.C. FREAR. ROADMASTER.

1934

A. Fowler
Jas. Wolford
Jon. 2x
" "

15501551

C-36

~ M.P. 15.50

T32-3 SEC 4 1934