Plat A.

MAP OF RELOCATED ROAD BEGINNING AT THE WEST END OF THE NEW MYRTLE CREEK BRIDGE AND EXTENDING SOUTHWESTERLY TO STA. 89+37.4

In Sections 28, 32 & 33 – T. 29 S. – R. 5 W. Willamette Meridian, Oregon.

Scale 1 inch = 100 feet.

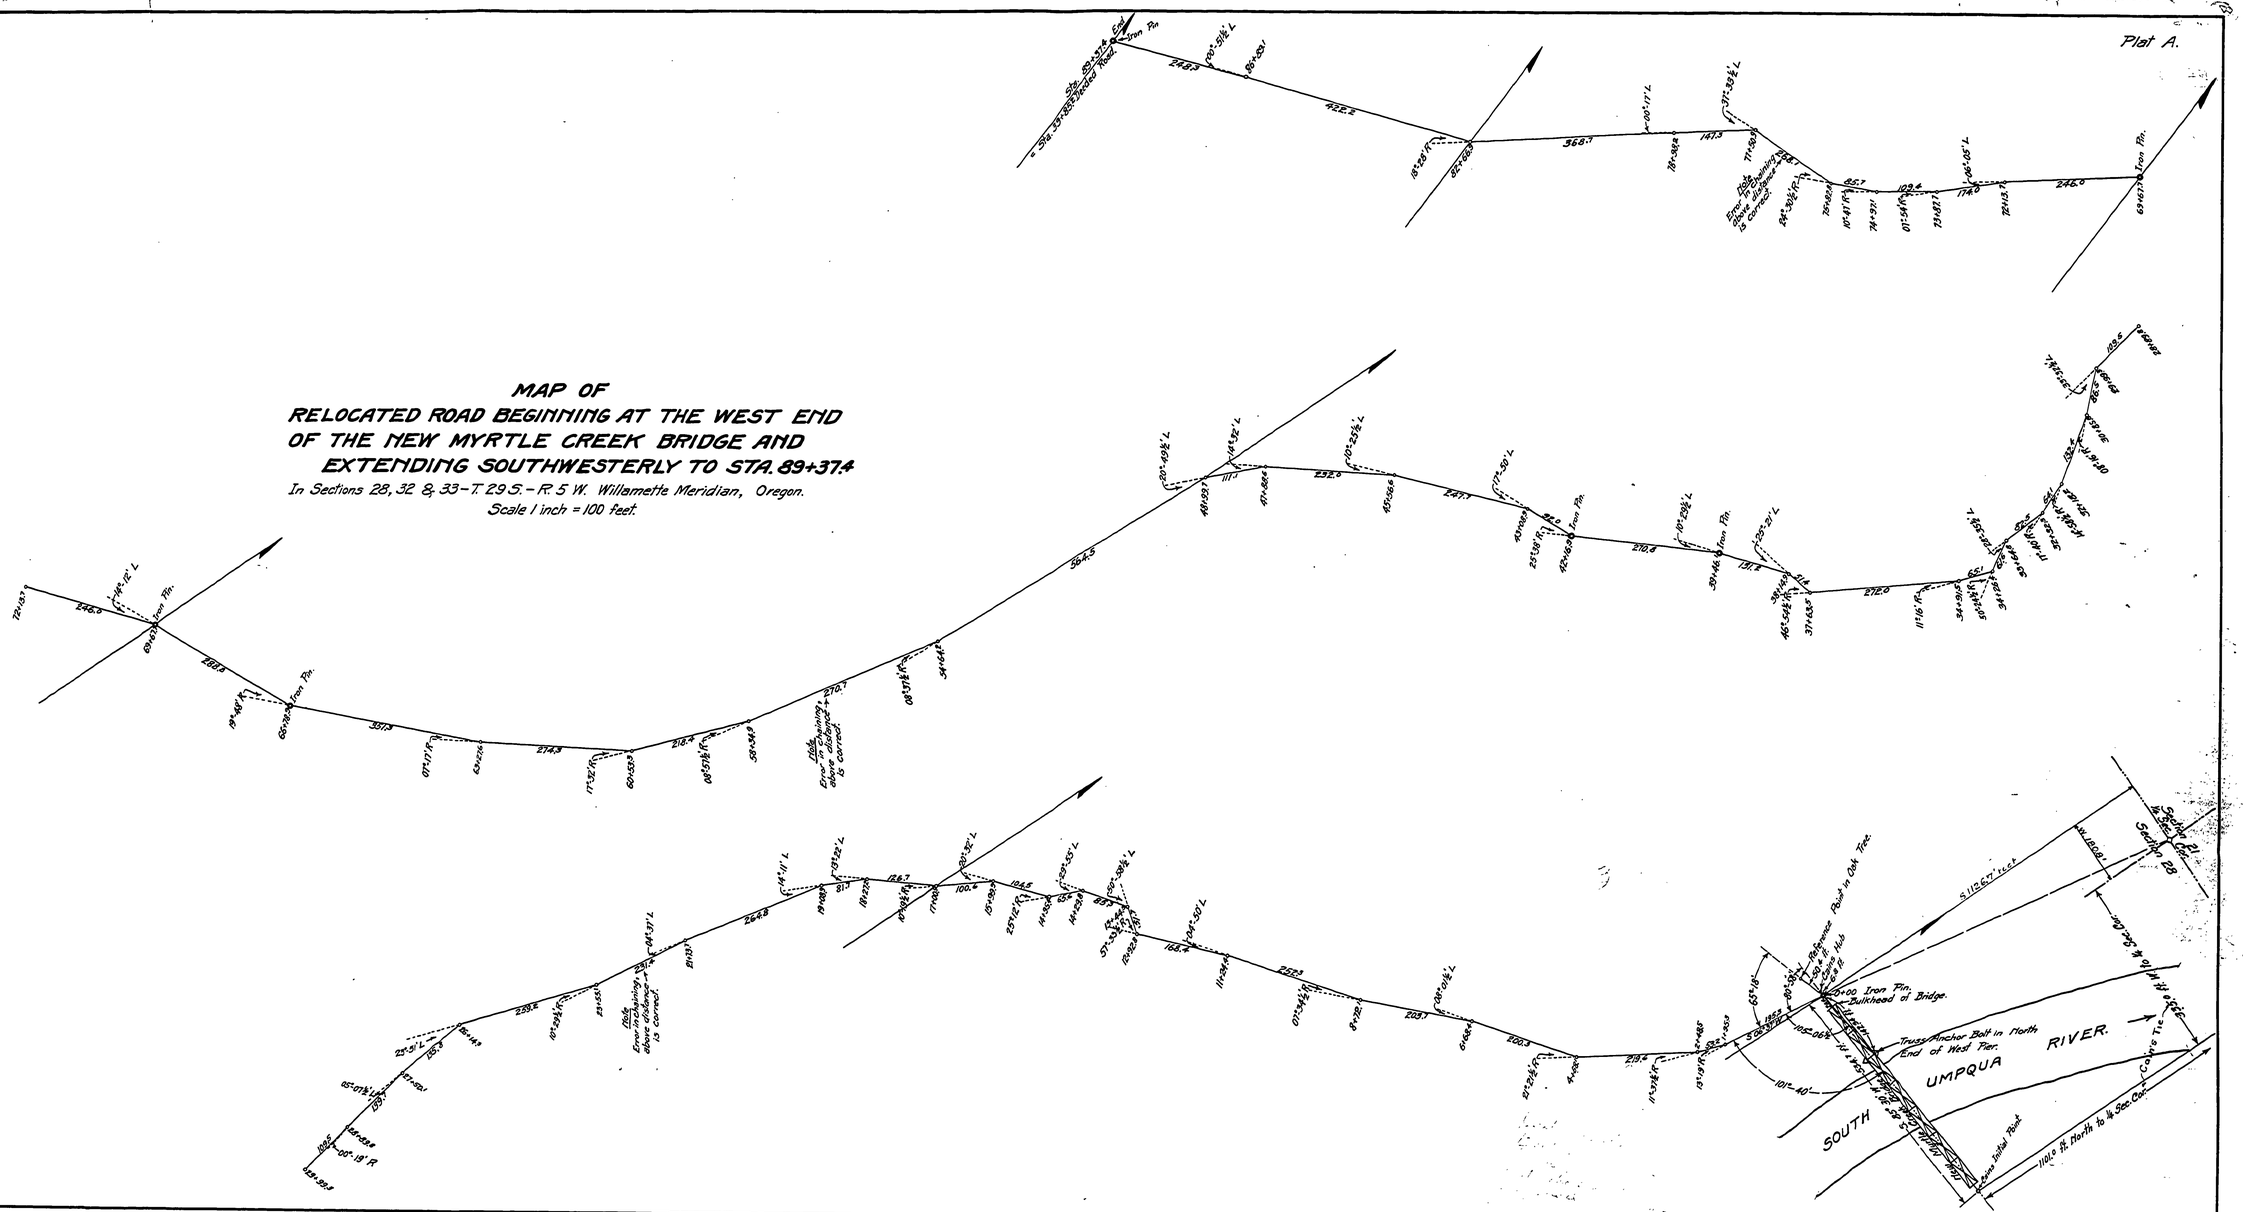

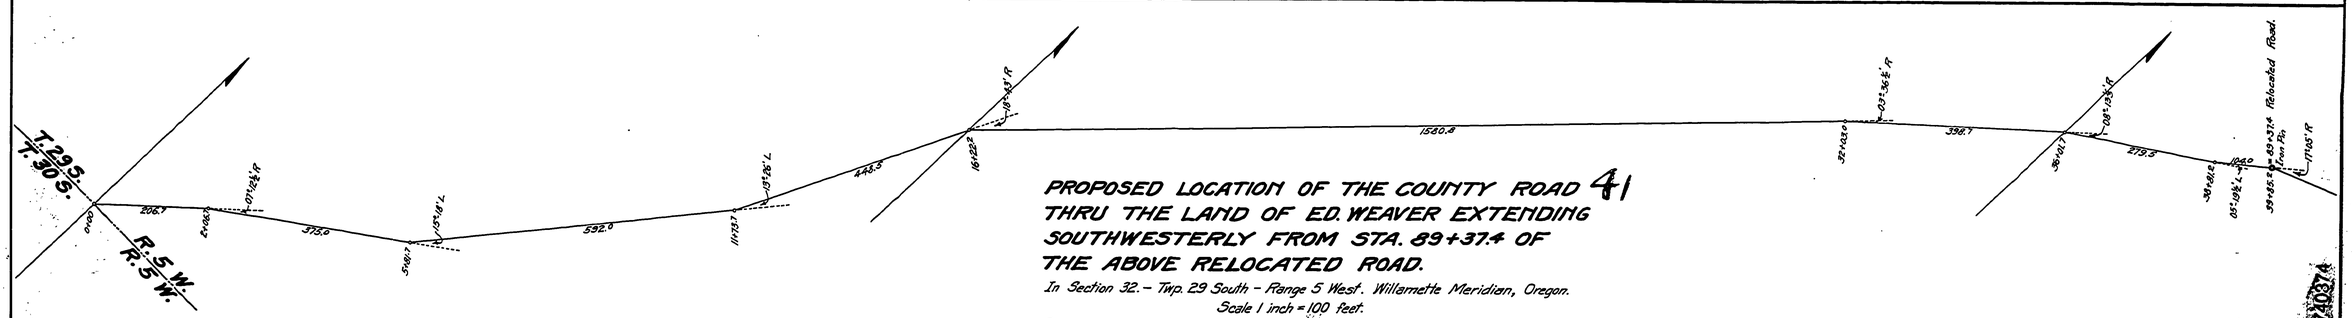

PROPOSED LOCATION OF THE COUNTY ROAD 41 THRU THE LAND OF ED. WEAVER EXTENDING SOUTHWESTERLY FROM STA. 89+37.4 OF THE ABOVE RELOCATED ROAD.

In Section 32. – Twp. 29 South – Range 5 West. Willamette Meridian, Oregon.

Scale 1 inch = 100 feet.

Germond & Frear Engineers. ~ Roseburg, Oregon. ~ May 1915.

08740374

41

~ M.P. 3.74

T 27-5 S.C. 33233 MAY 19 S.