S 27 T29S R5W W.M.

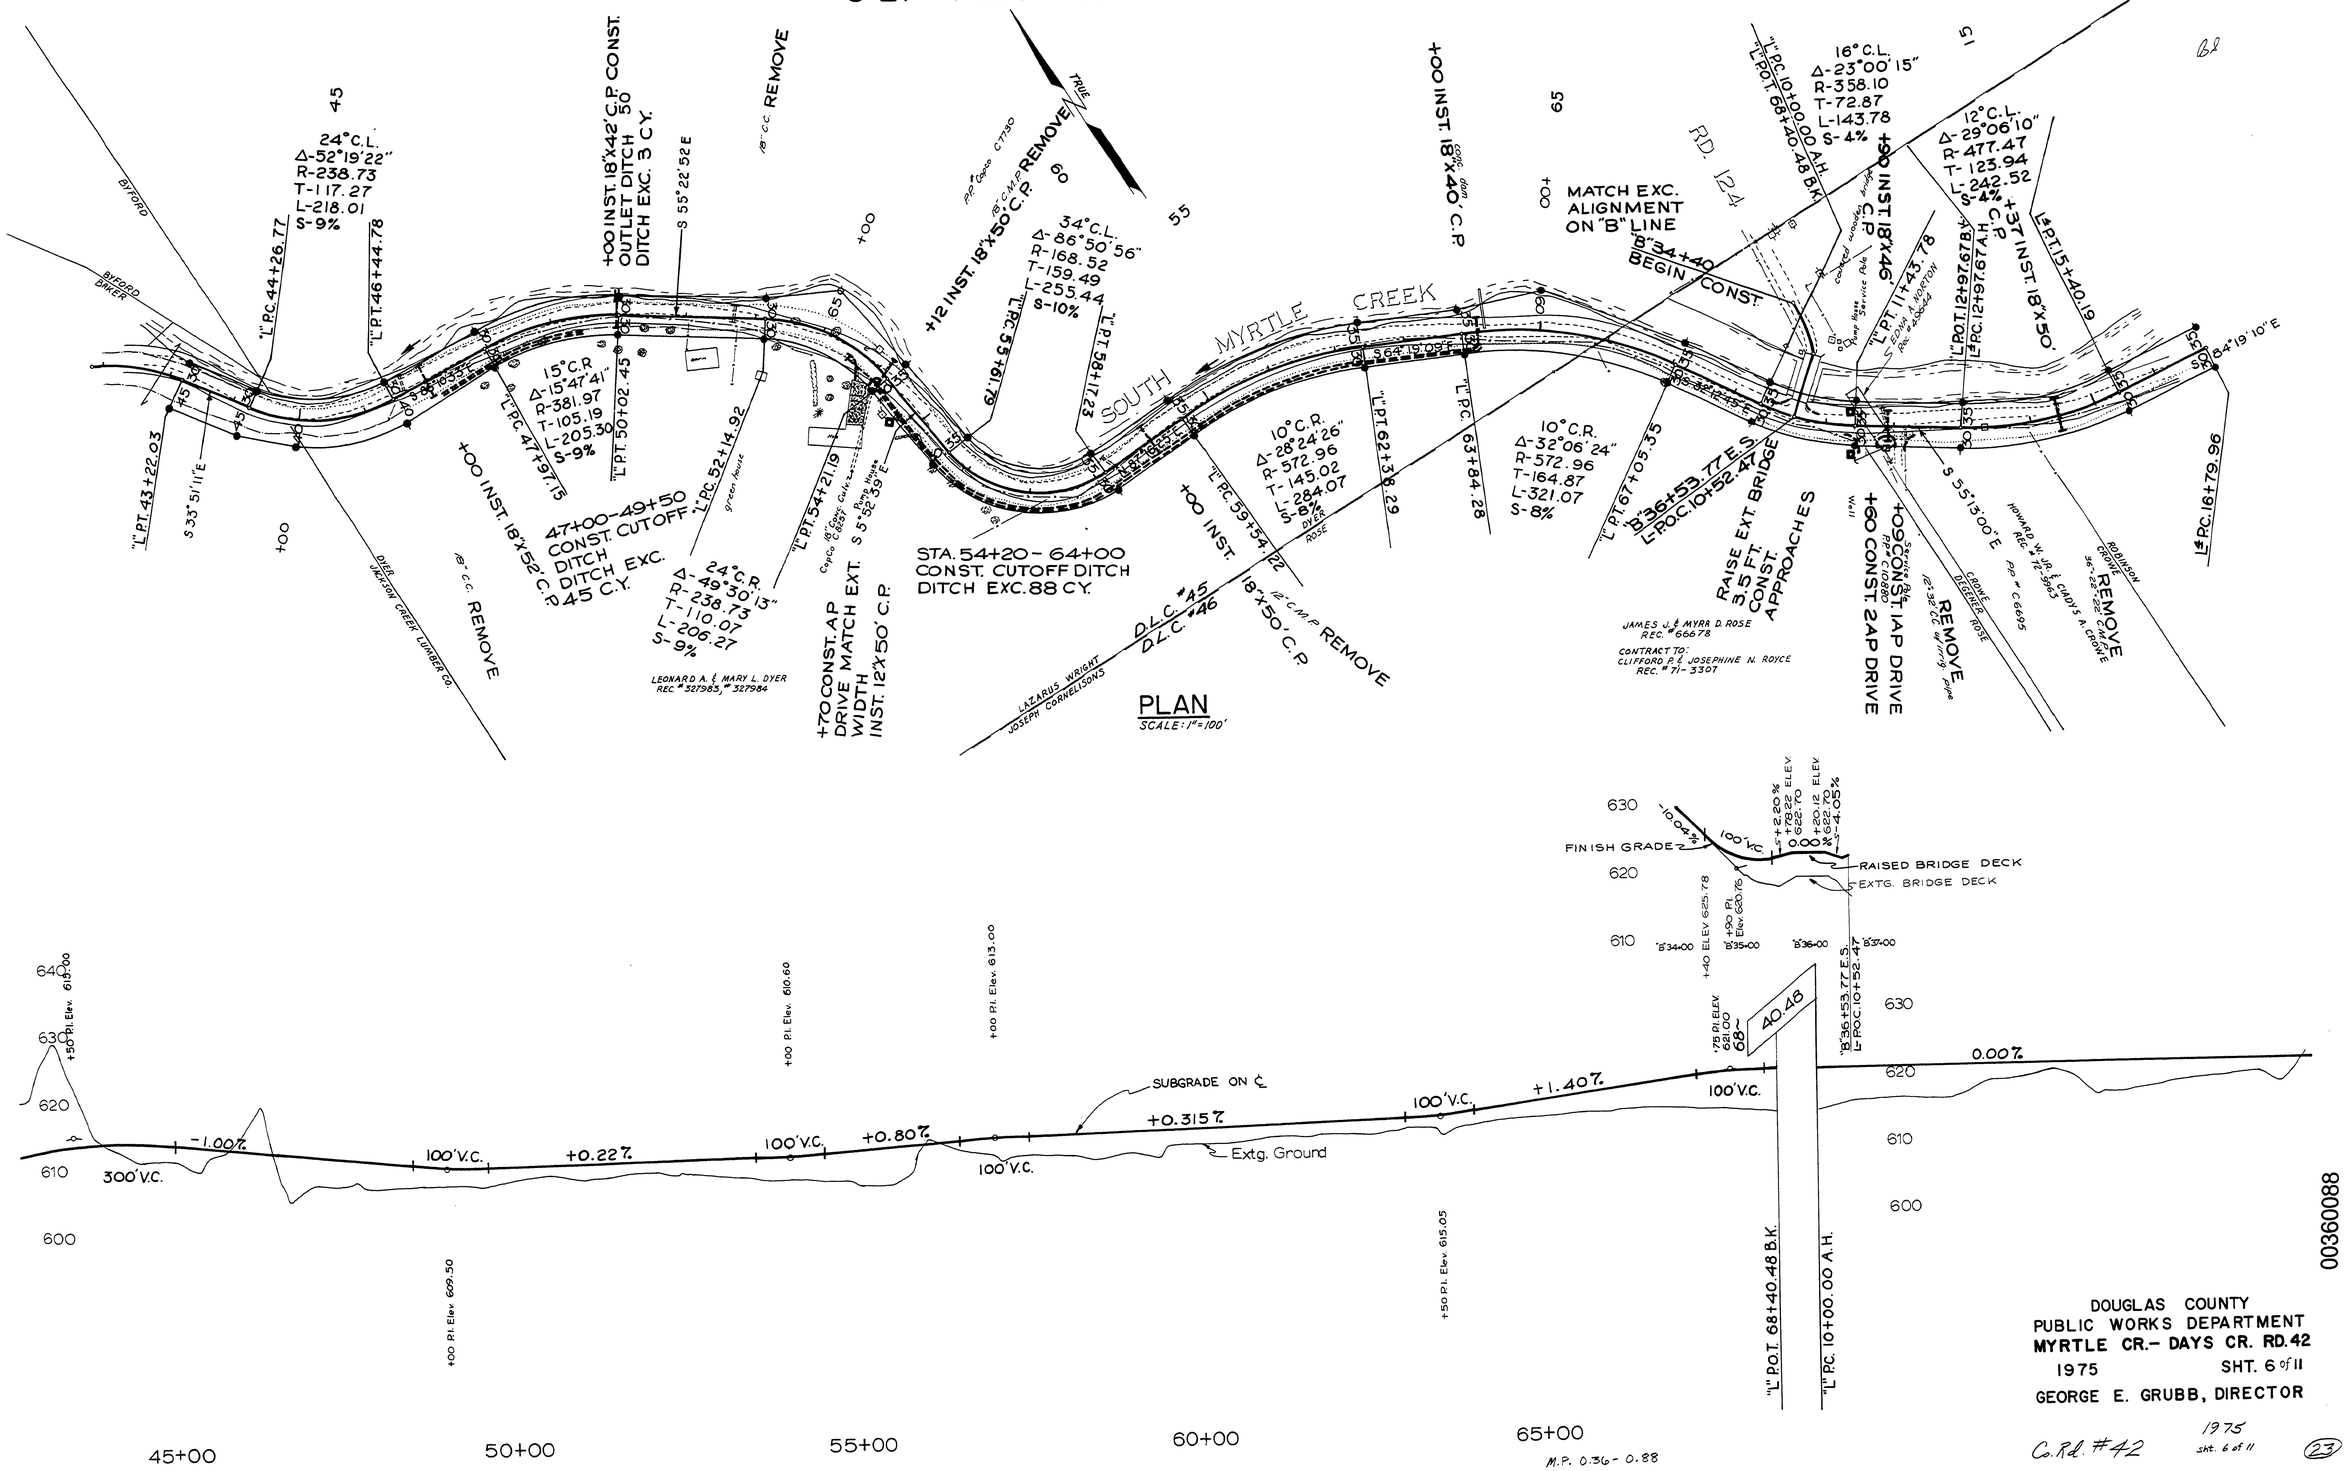

00360088

DOUGLAS COUNTY
PUBLIC WORKS DEPARTMENT
MYRTLE CR.- DAYS CR. RD. 42
1975 SHT. 6 of 11
GEORGE E. GRUBB, DIRECTOR

Co. Rd. #42 1975 sht. 6 of 11 (23)