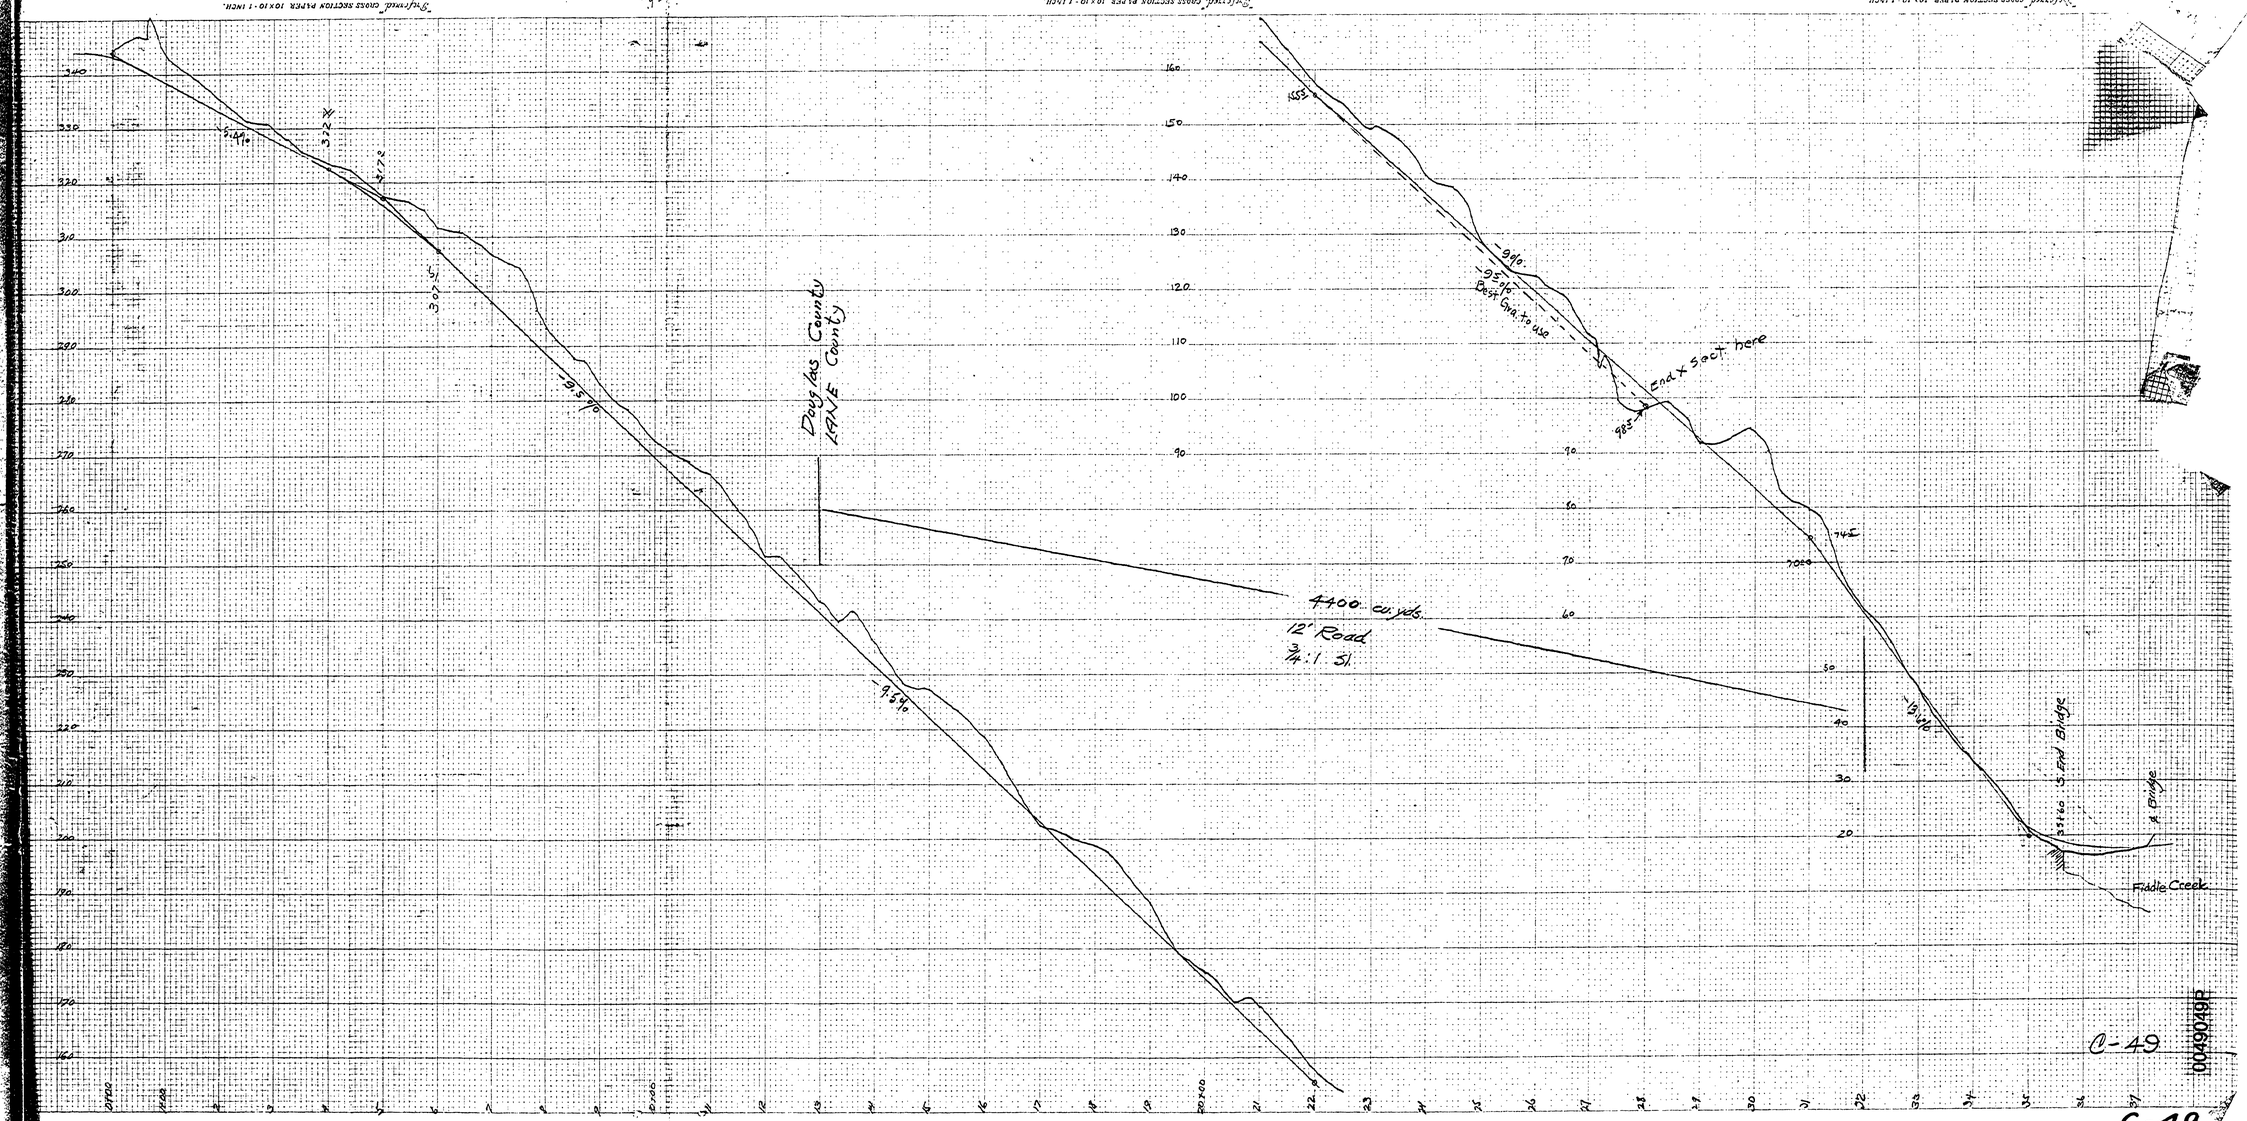

C49- Fiddle Creek Hill

30 X