MAP & PROFILE
Showing
PROPOSED ROAD CROSSING
Of The
WILLAMETTE PACIFIC RAILROAD
At
EAST GARDINER
In LOT 1 - SEC. 25 - T. 21 S. - R. 12 W. - W.M.
DOUGLAS COUNTY — OREGON.

SCALE { Map 1 in. = 50 Ft.
Profile 1 in. = 40 Ft. Hor.
" 1 in. = 6 Ft. Vert.

M. B. Germond — County Surveyor & Engr.

Aug. 1917

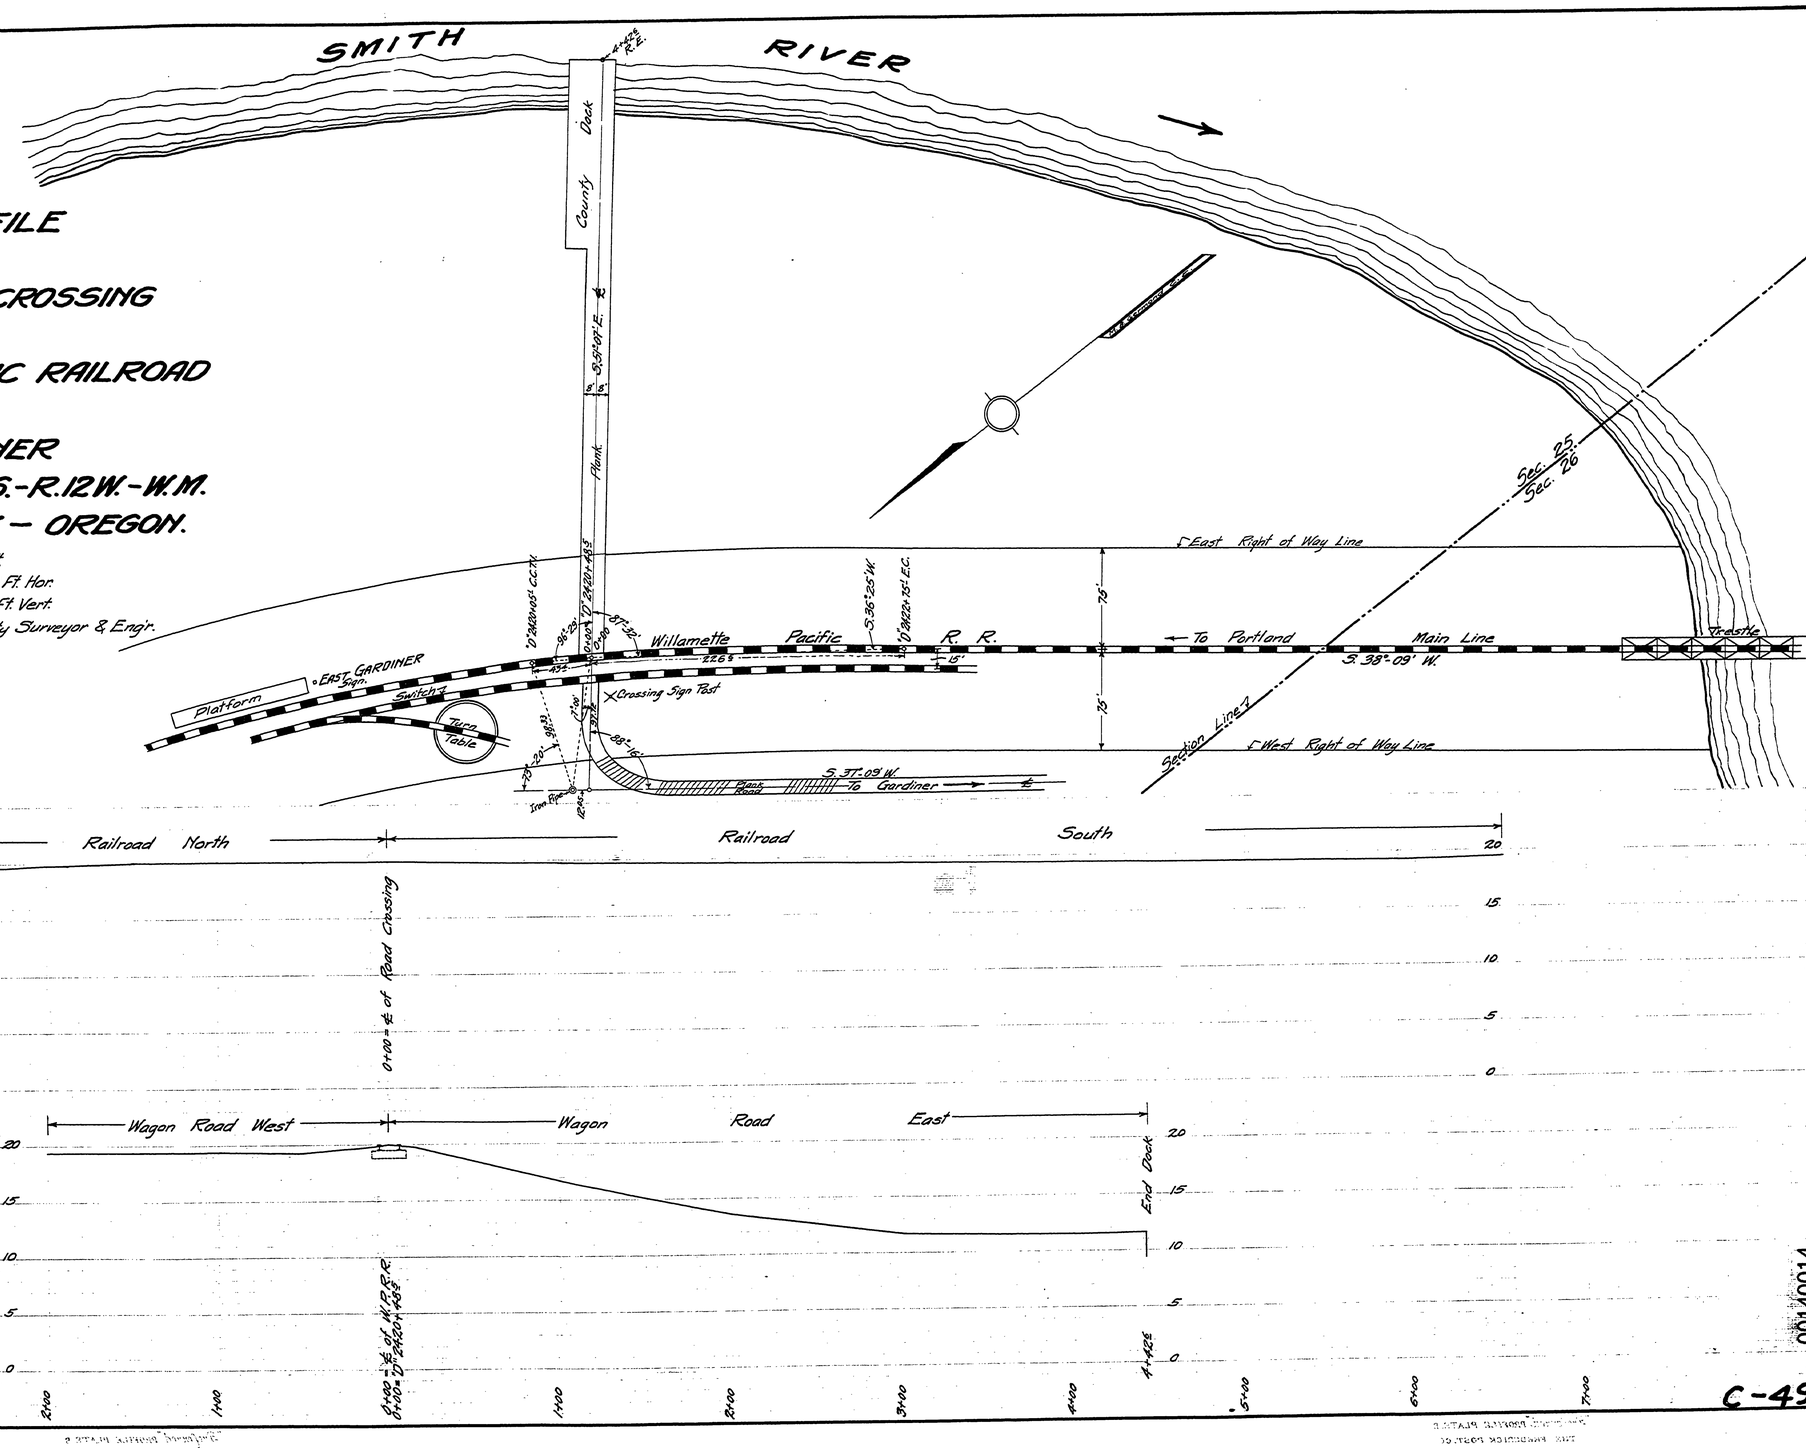

C-49

00140014

~M.P. 0.14

T21-12 S.25 AUG. 1917 1 SHT.

(110)