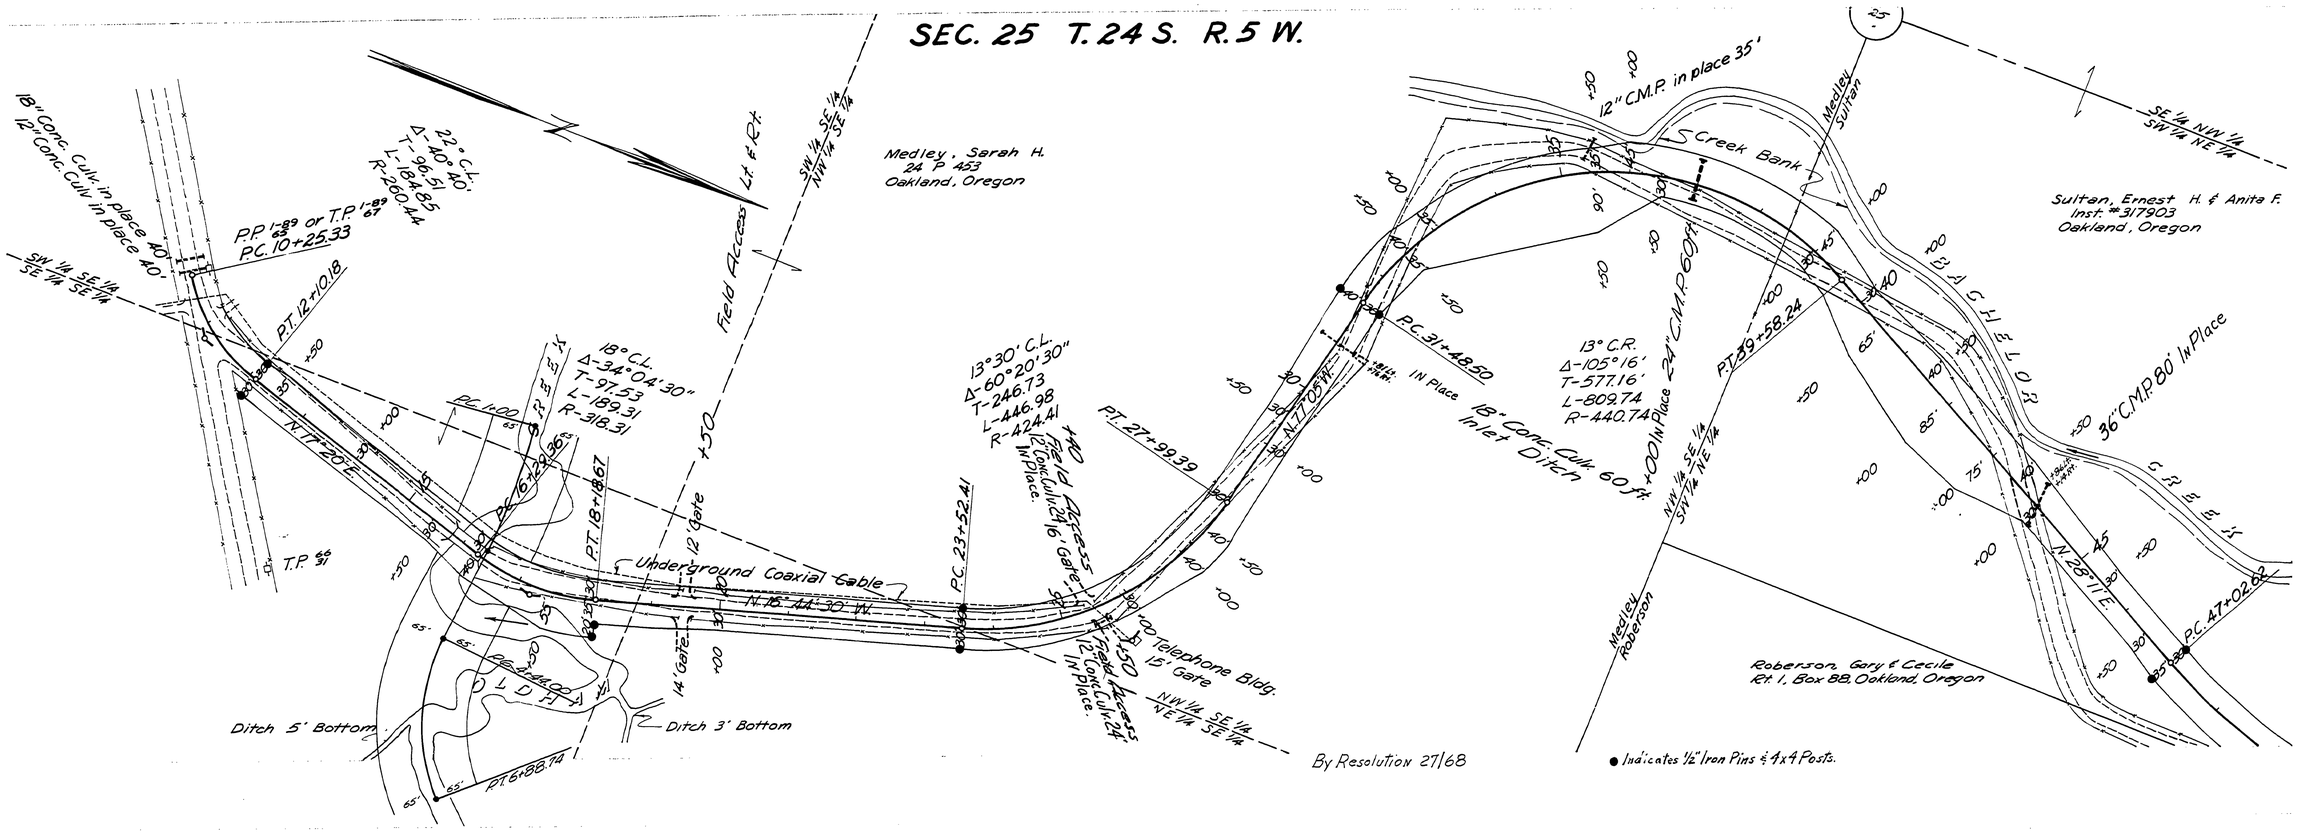


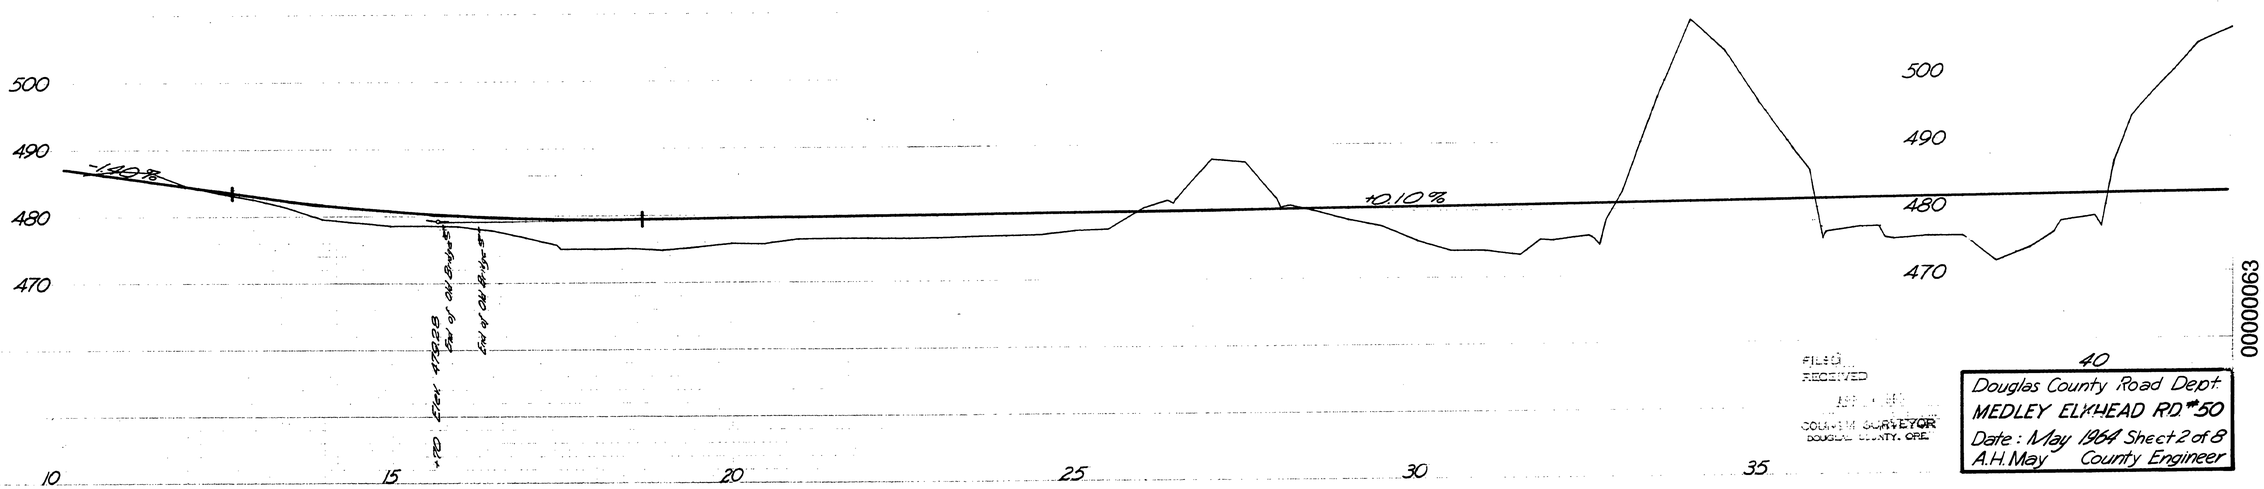


FILED
RECEIVED
COUNTY SURVEYOR
DOUGLAS COUNTY, ORE.

Douglas County Road Dept.
MEDLEY ELKHEAD RD. #50
Date: May 1964 Sheet 2 of 8
A.H. May County Engineer

00000063

Co. Rd. #50 May, '64 sht. 2 of 8 (127)