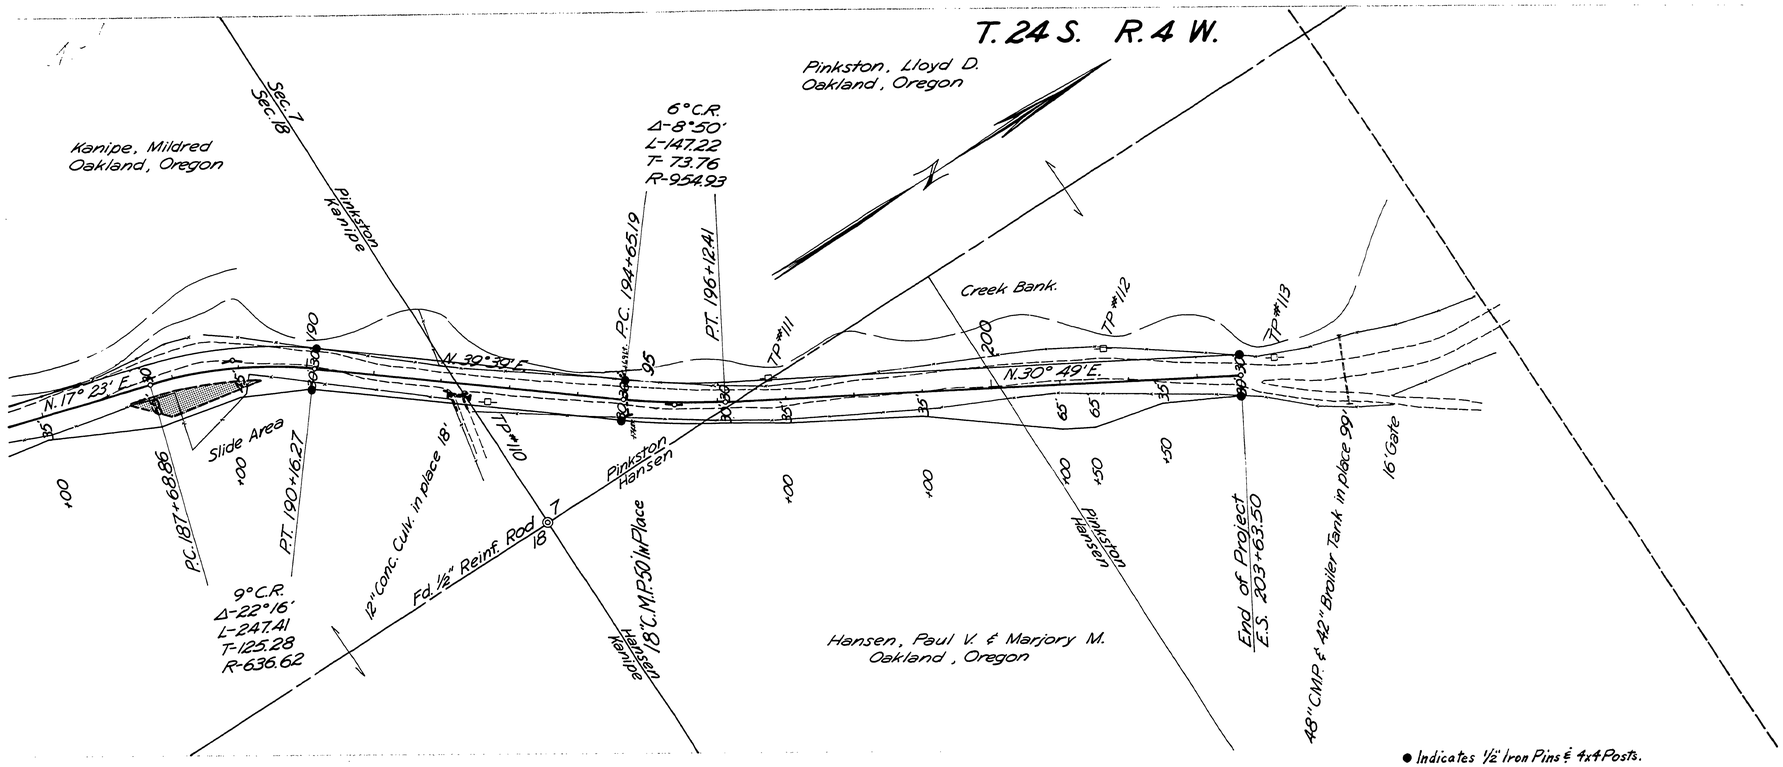

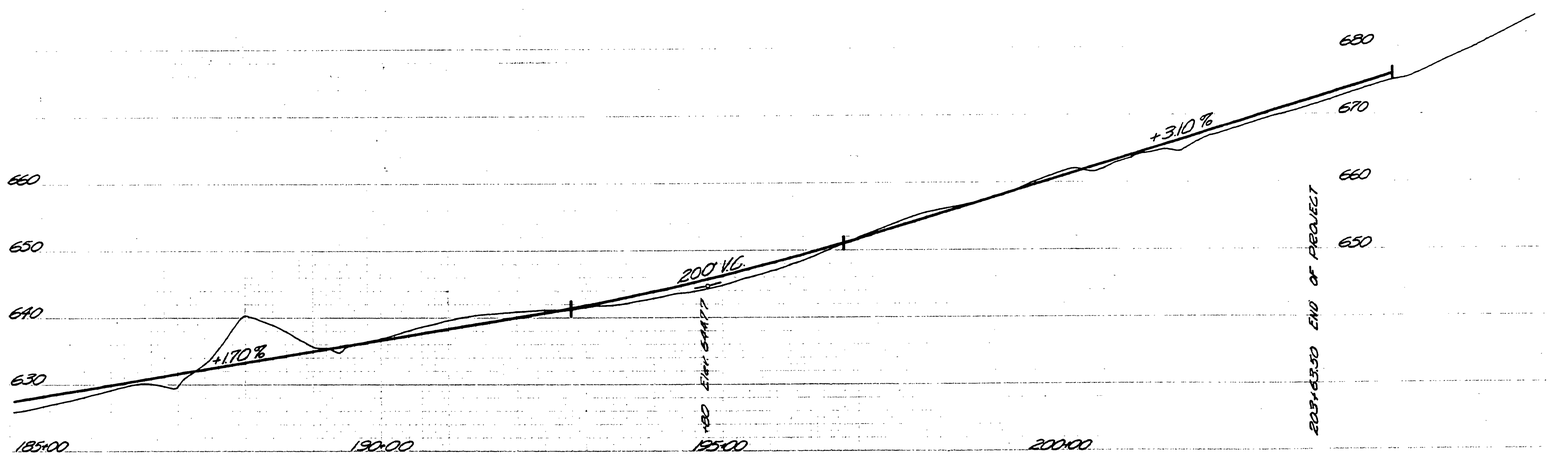

FILED
RECEIVED
APR 4 1966
COUNTY SURVEYOR
DOUGLAS COUNTY, ORE.

Douglas County Road Dept.
MEDLEY ELKHEAD RD. #50
Date: May, 1964 Sheet 8 of 8
A.H. May County Engineer

03400366

M.P. 3.40 - 3.66

Co. Rd. #50 MAY '64 Sht. 8 of 8