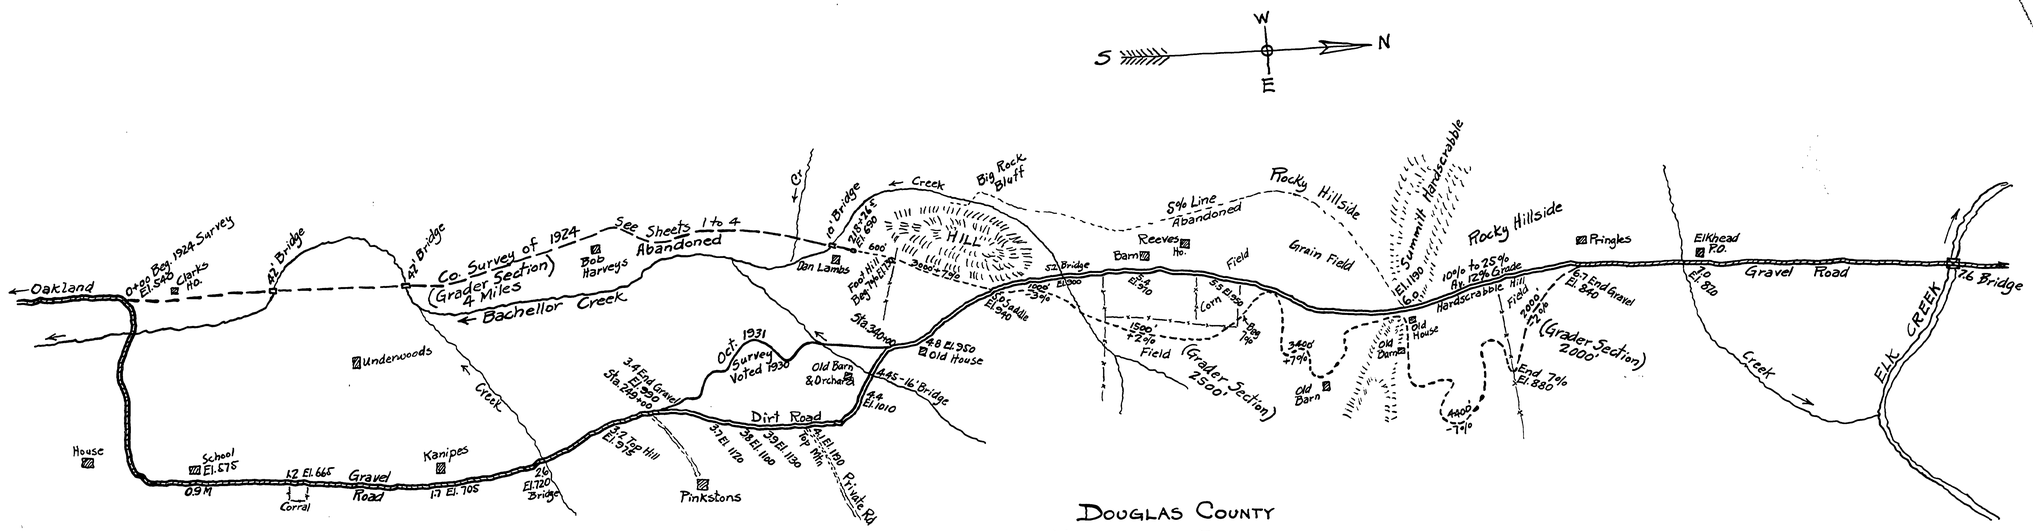

DOUGLAS COUNTY
MEDLEYS - ELKHEAD
ROAD Nº C50
Reconnaisance Survey
F.C. Frear Rdmstr.
Aug. 1931
Oct. 1931

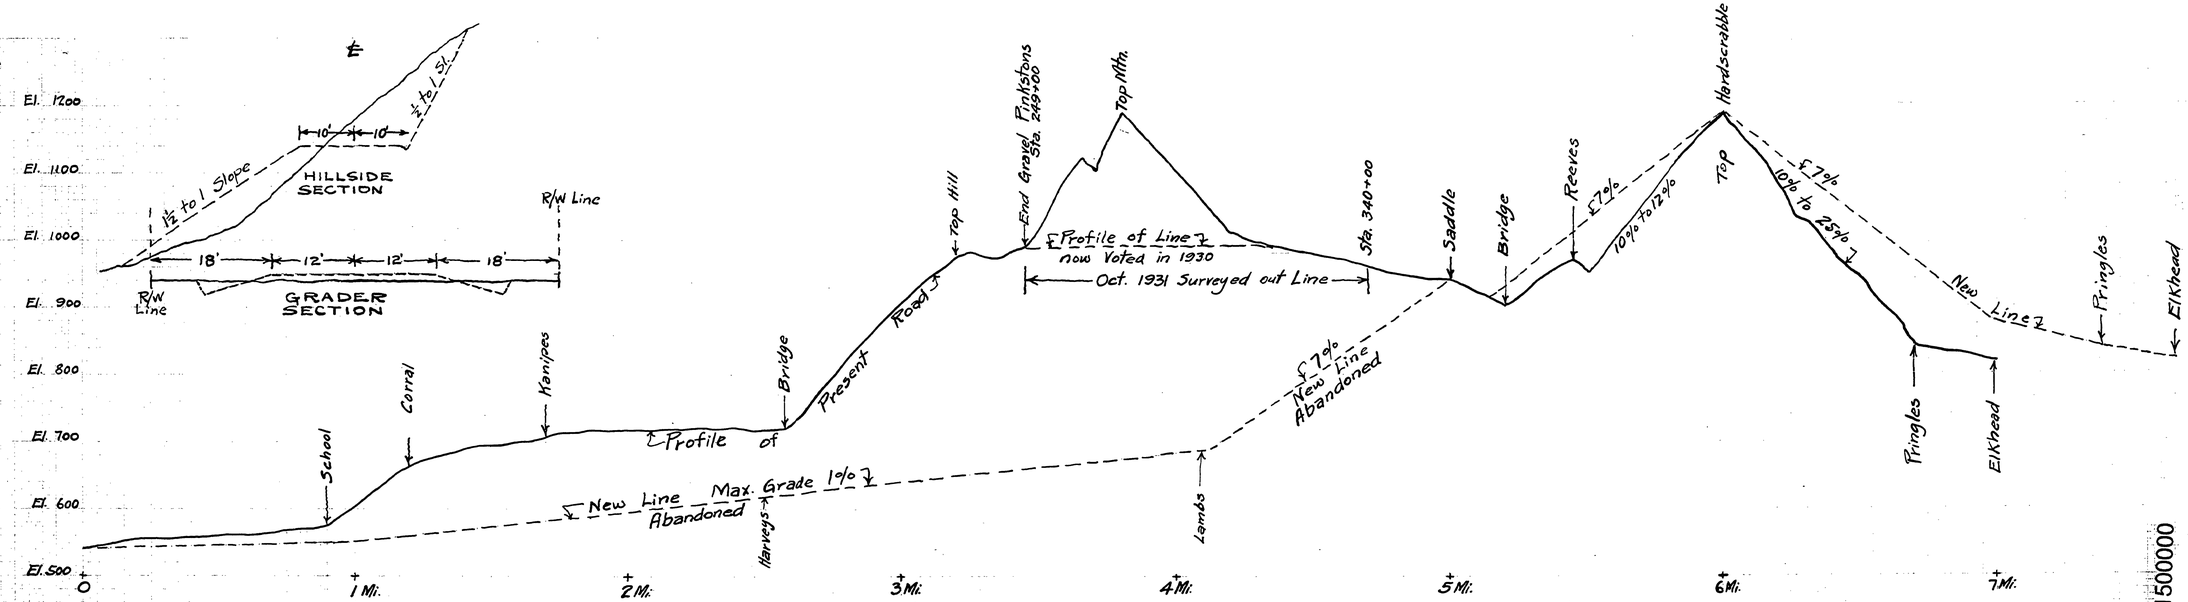

01500000

C-50

~M.P. 1.50-0.00

UNKNOWN LOCATION - AUG. & OCT 1931