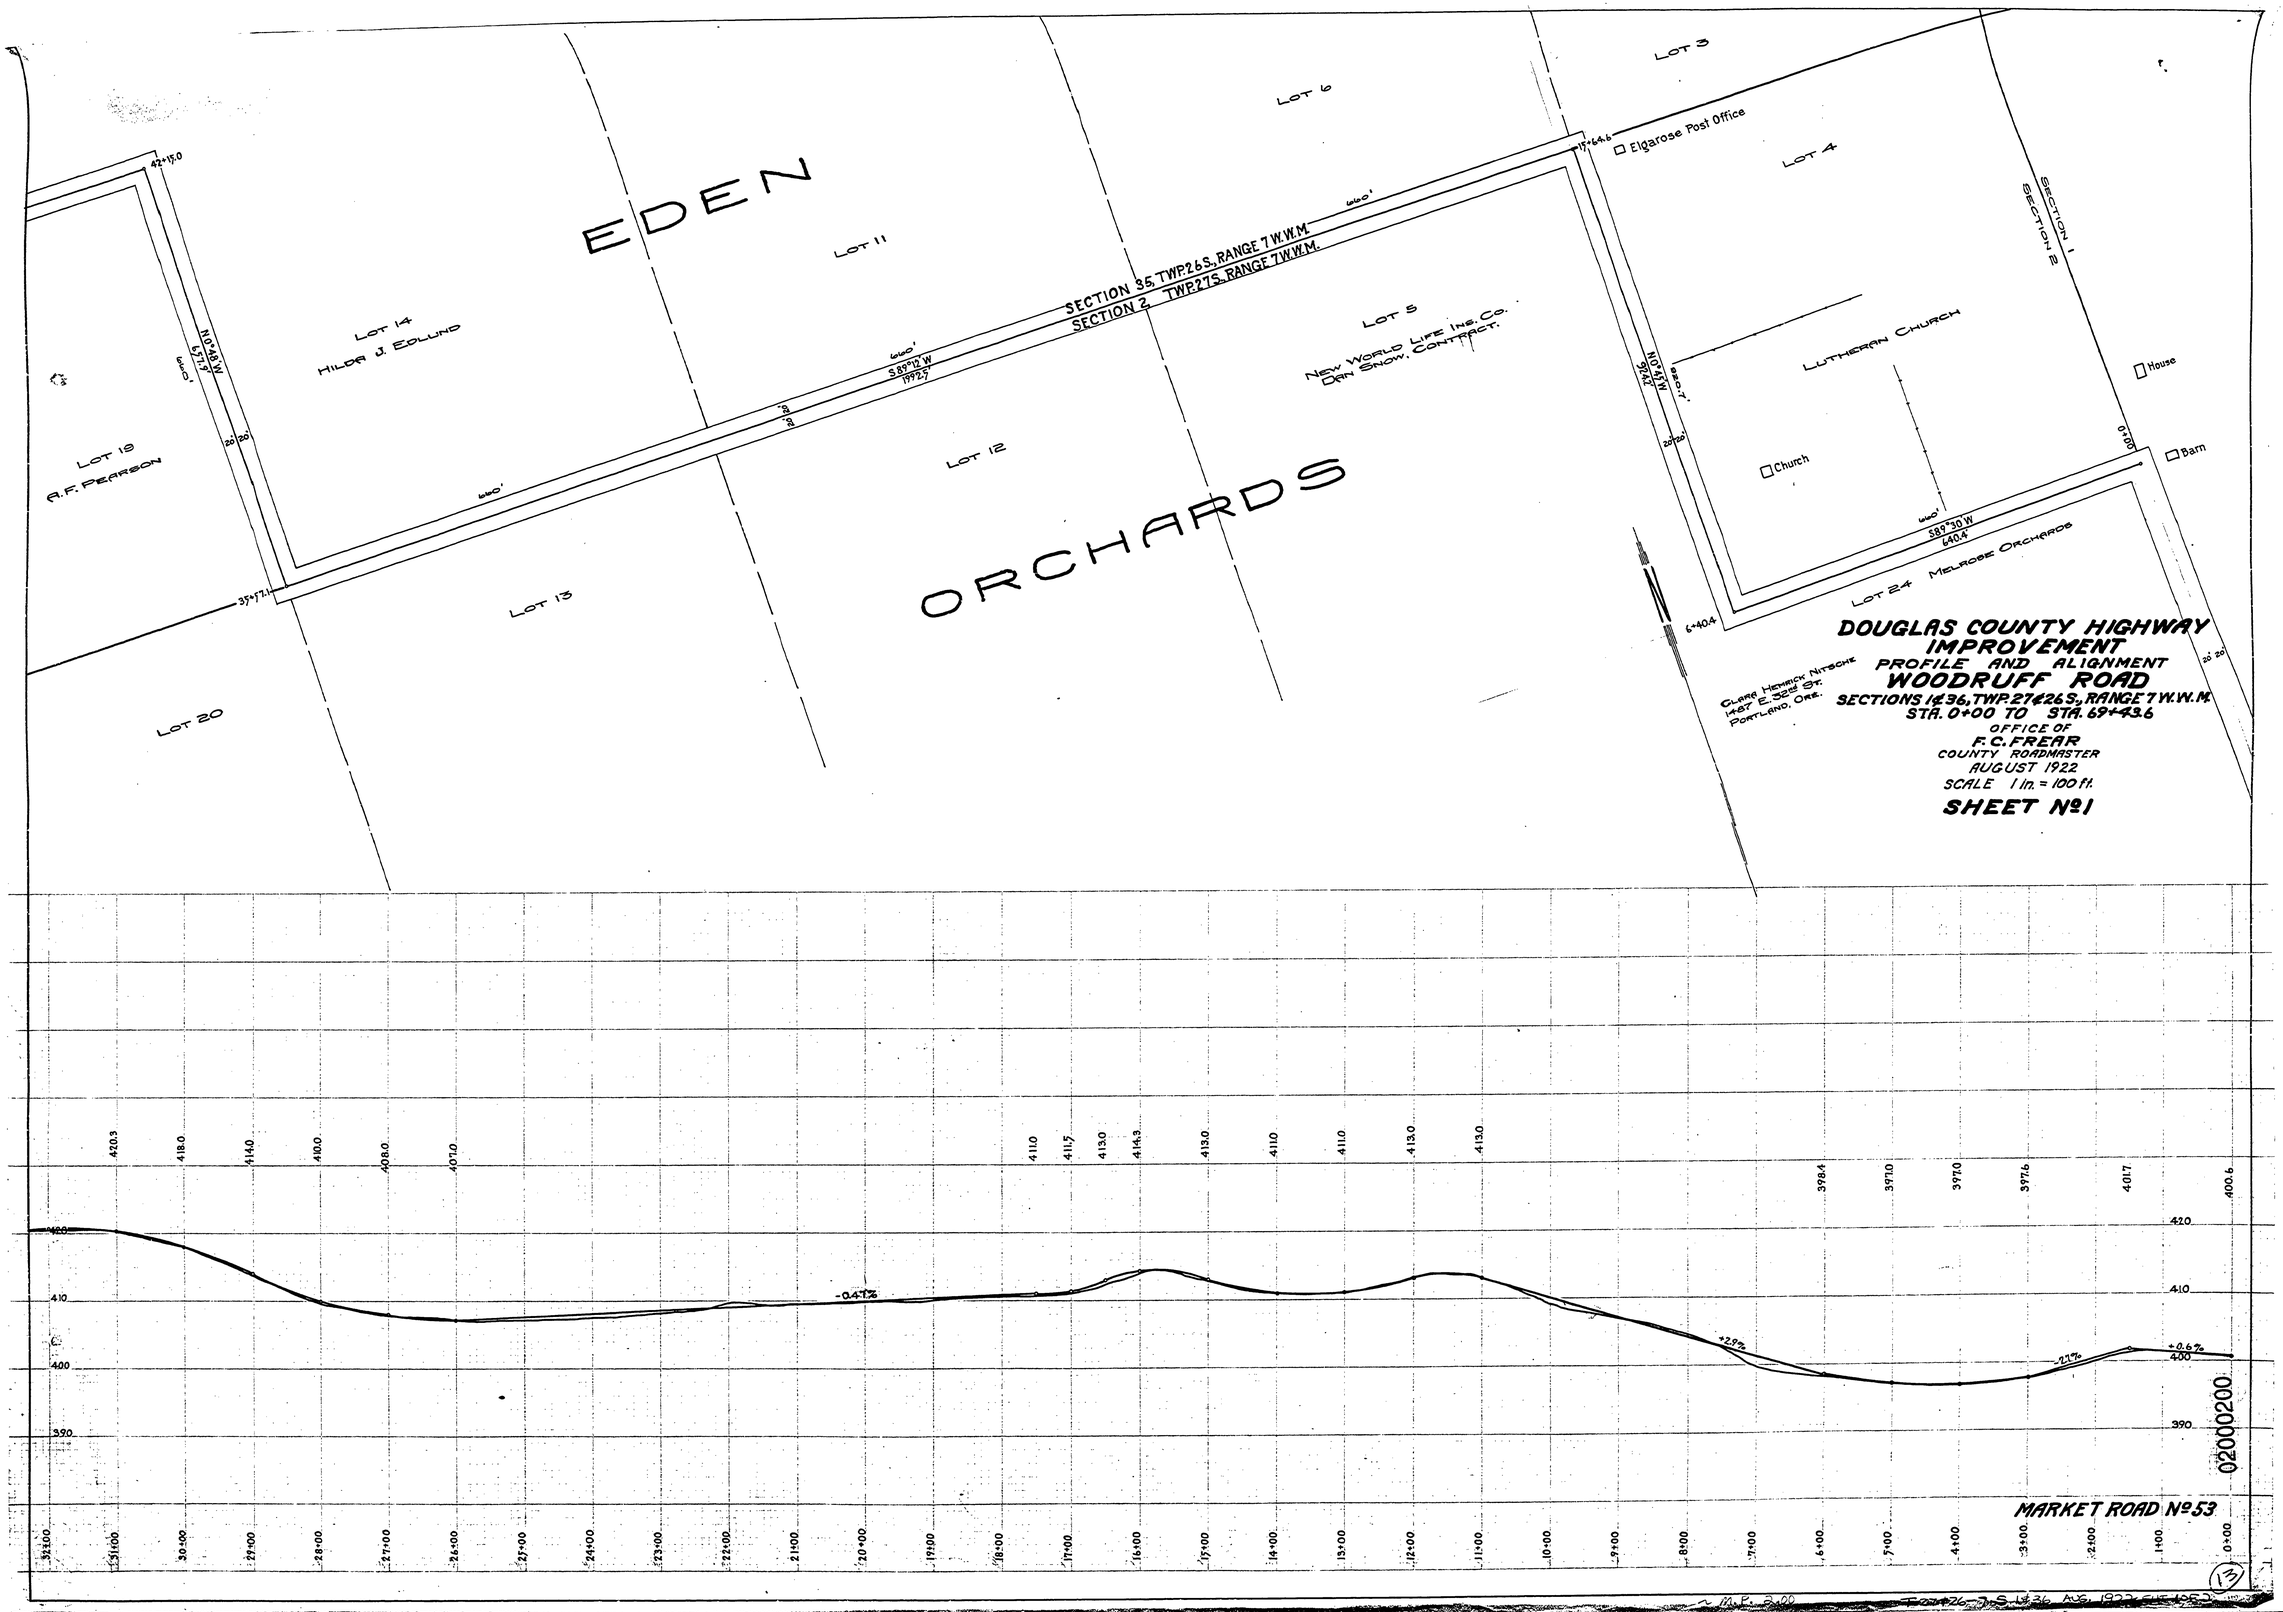
EDEN
ORCHARDS
LOT 3
LOT 4
LOT 5
LOT 6
LOT 11
LOT 12
LOT 13
LOT 14
LOT 19
LOT 20
LOT 24
Hilor J. Eglund
A.F. Pearson
New World Life Ins. Co.
Dan Snow, Contract.
Elgarose Post Office
Lutheran Church
Church
House
Barn
Melrose Orchards
SECTION 35, TWP. 26 S., RANGE 7 W.W.M.
SECTION 2, TWP. 27 S., RANGE 7 W.W.M.
SECTION 1
SECTION 2
N 0°48' W
S 89°19' W
S 89°30' W
640.4
DOUGLAS COUNTY HIGHWAY IMPROVEMENT
PROFILE AND ALIGNMENT
WOODRUFF ROAD
SECTIONS 1 & 36, TWP. 27 & 26 S., RANGE 7 W.W.M.
STA. 0+00 TO STA. 69+43.6
OFFICE OF
F. C. FREAR
COUNTY ROADMASTER
AUGUST 1922
SCALE 1 in. = 100 ft.
SHEET No. 1
Clare Henrich Nitsche
1487 E. 32nd St.
Portland, Ore.
MARKET ROAD No. 53
02000200