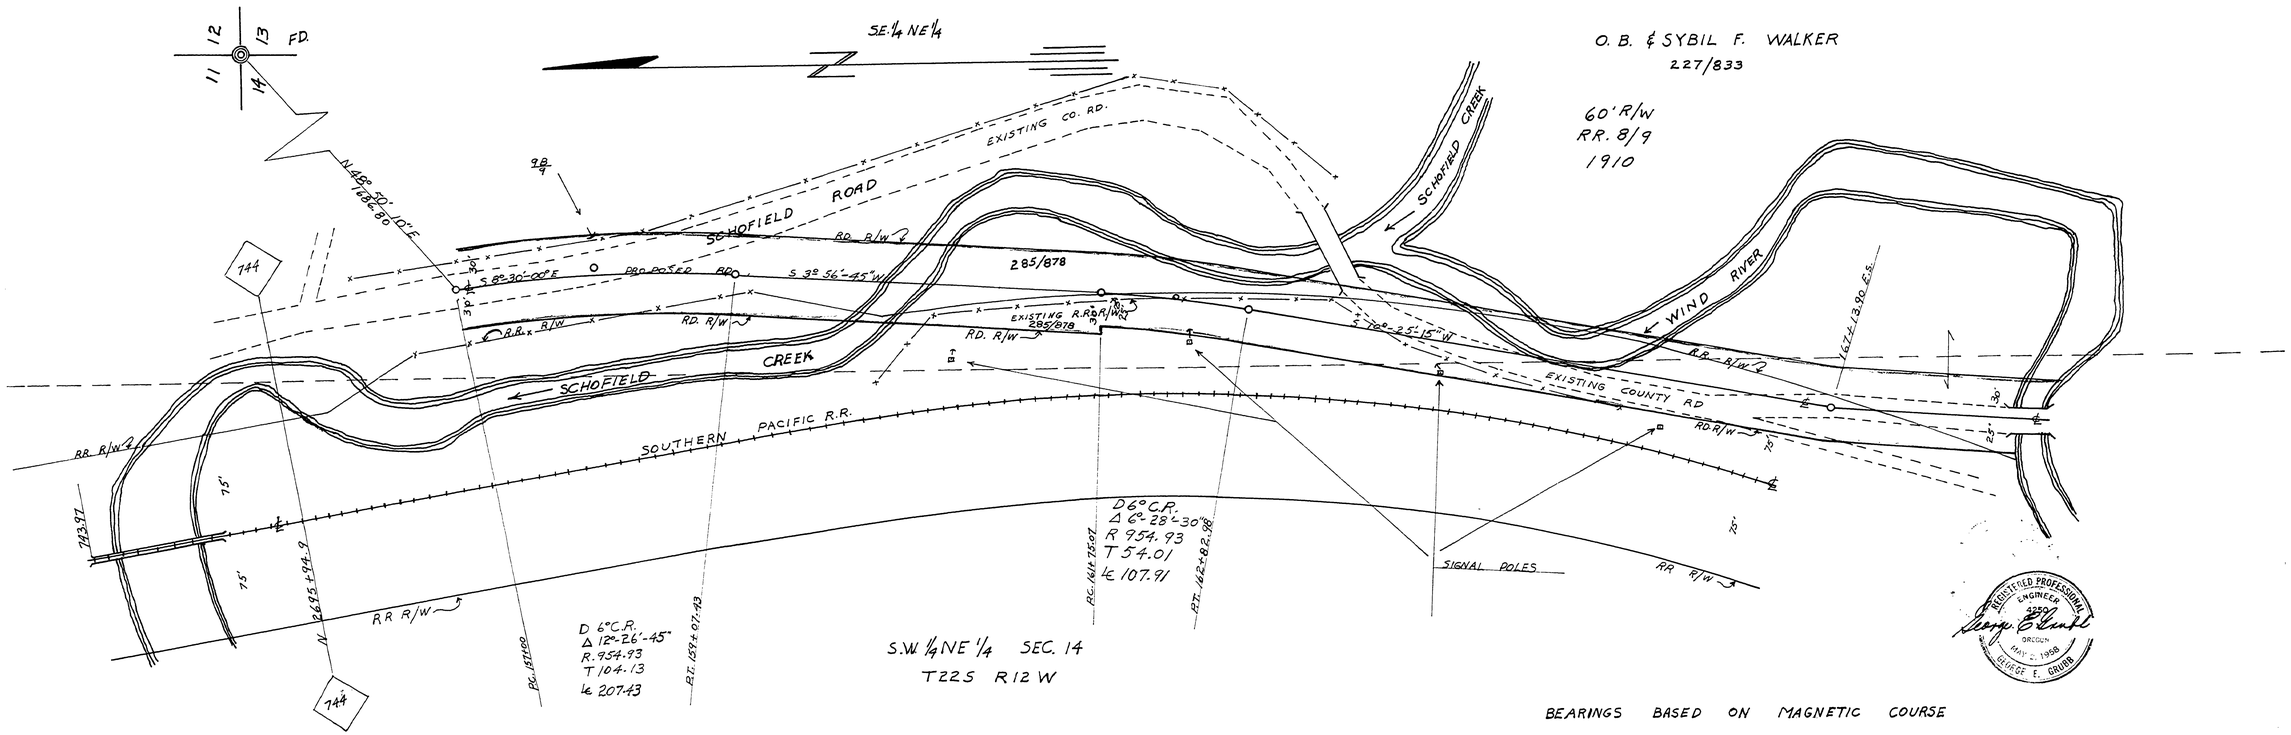

BEARINGS BASED ON MAGNETIC COURSE

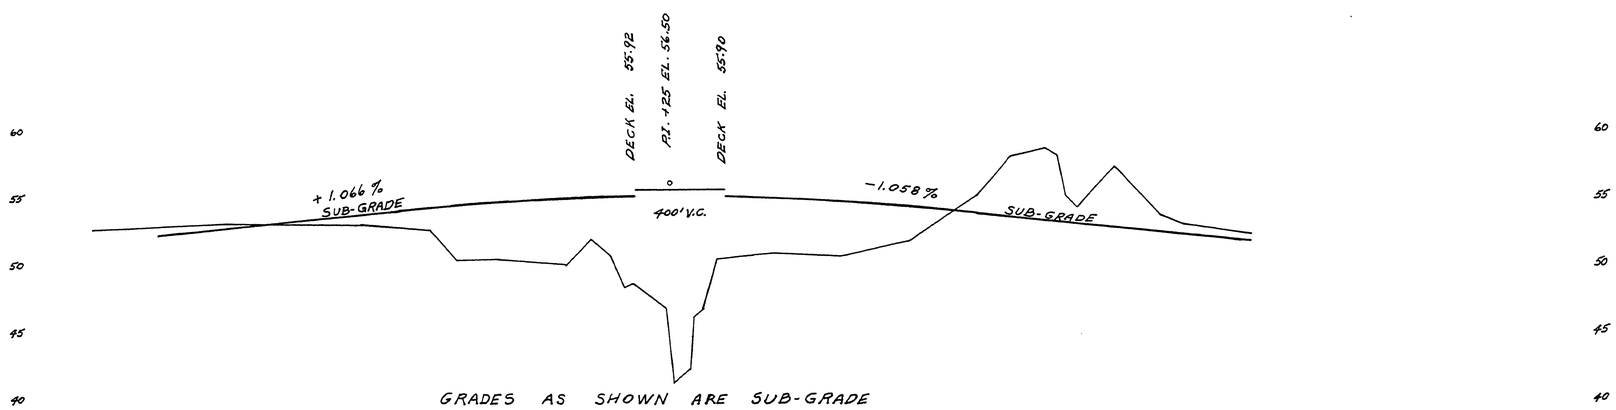

GRADES AS SHOWN ARE SUB-GRADE

DOUGLAS COUNTY OREGON
SCHOFIELD RD. NO. 55

TWP.	22 S	JAN. 1959
RNG.	12 W	SHEET NO. 1
SEC.	14	OF 1 SHEETS

SCALES	MAP.	1" = 50'
PROFILE	HOR.	1" = 50'
	VERT.	1" = 5'

A. H. MAY COUNTY ENG.

04090434

FILED
RECEIVED

COUNTY SURVEYOR
Douglas County, Ore.

M.P. 4.09 - 4.34

Co. Rd. # 55 Jan. 1959. sht 1 of 1

54