SCHOFIELD ROAD #55
T22SR12W - SEPT. 1954

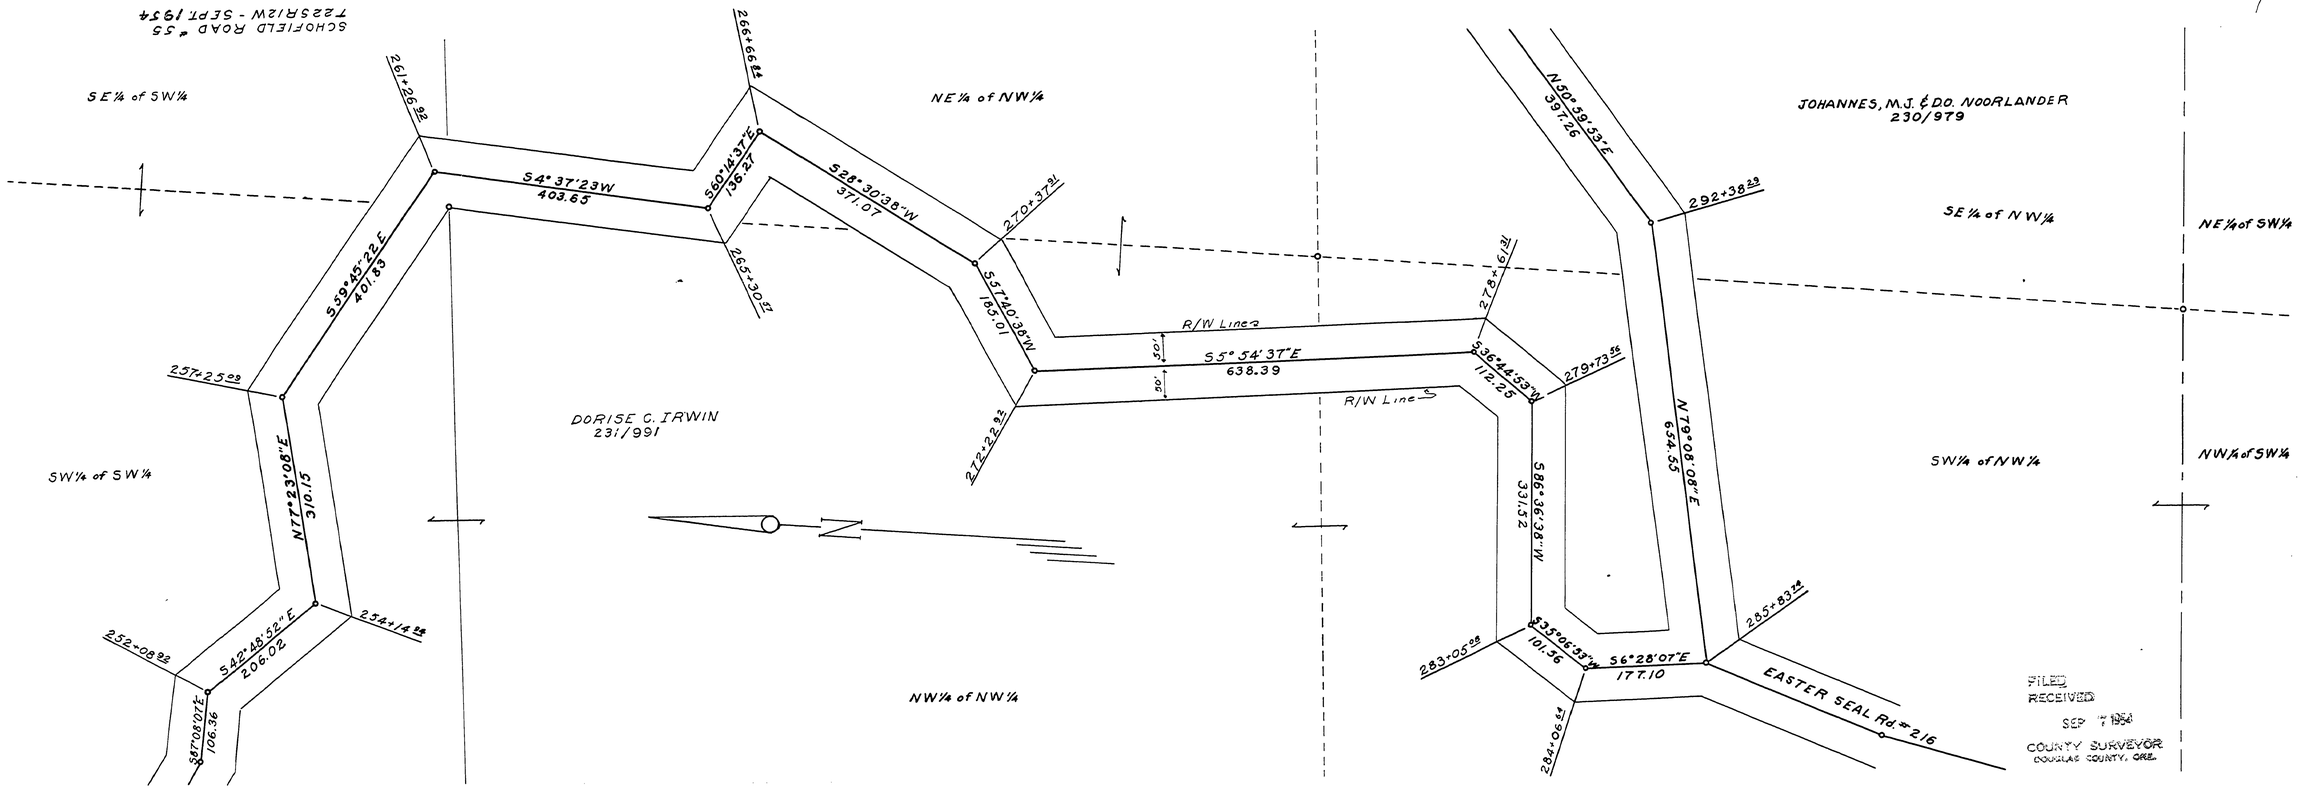

FILED
RECEIVED
SEP 7 1954
COUNTY SURVEYOR
DOUGLAS COUNTY, ORE.

09170993

M.P. 9.17 - 9.93

SCHOFIELD ROAD #55
T22SR12W - SEPT. 1954
Co. Rd. # 55