SEC. 25 T 27 S R 6W W.M.

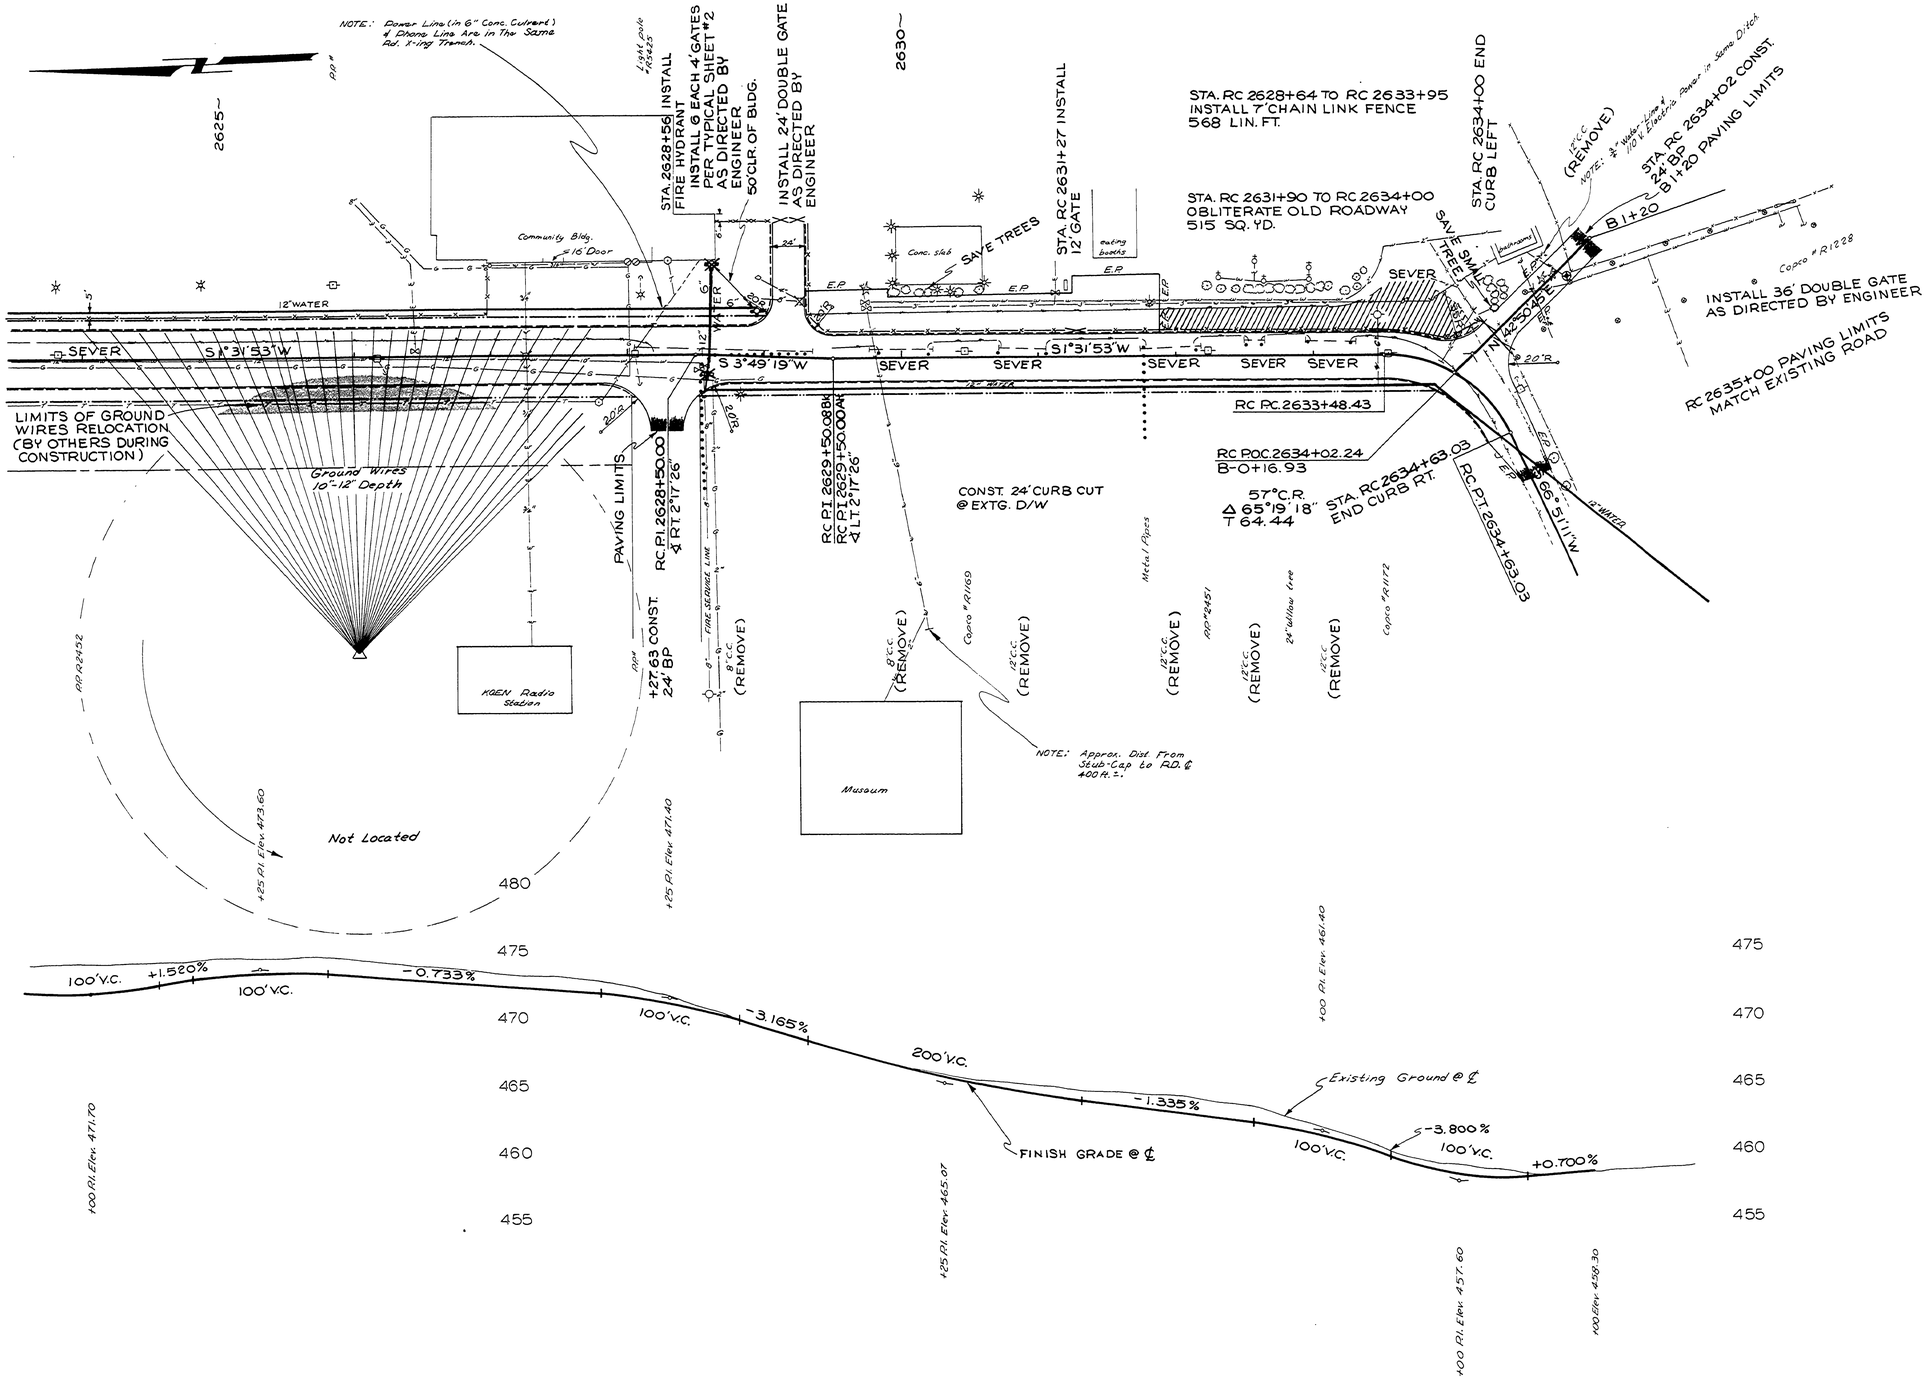

REVISED 8-8-77

M.P. 0.25 - 0.42

FILED
RECEIVED
JUN 21
COUNTY SURVEYOR
DOUGLAS COUNTY, OREG.

00250042

DOUGLAS COUNTY
PUBLIC WORKS DEPARTMENT
FREAR STREET
ROAD PLAN

GEORGE E. GRUBB, DIRECTOR

1977

8/15

Co. Rd. #56 Sht. 8 of 15 (7-7)