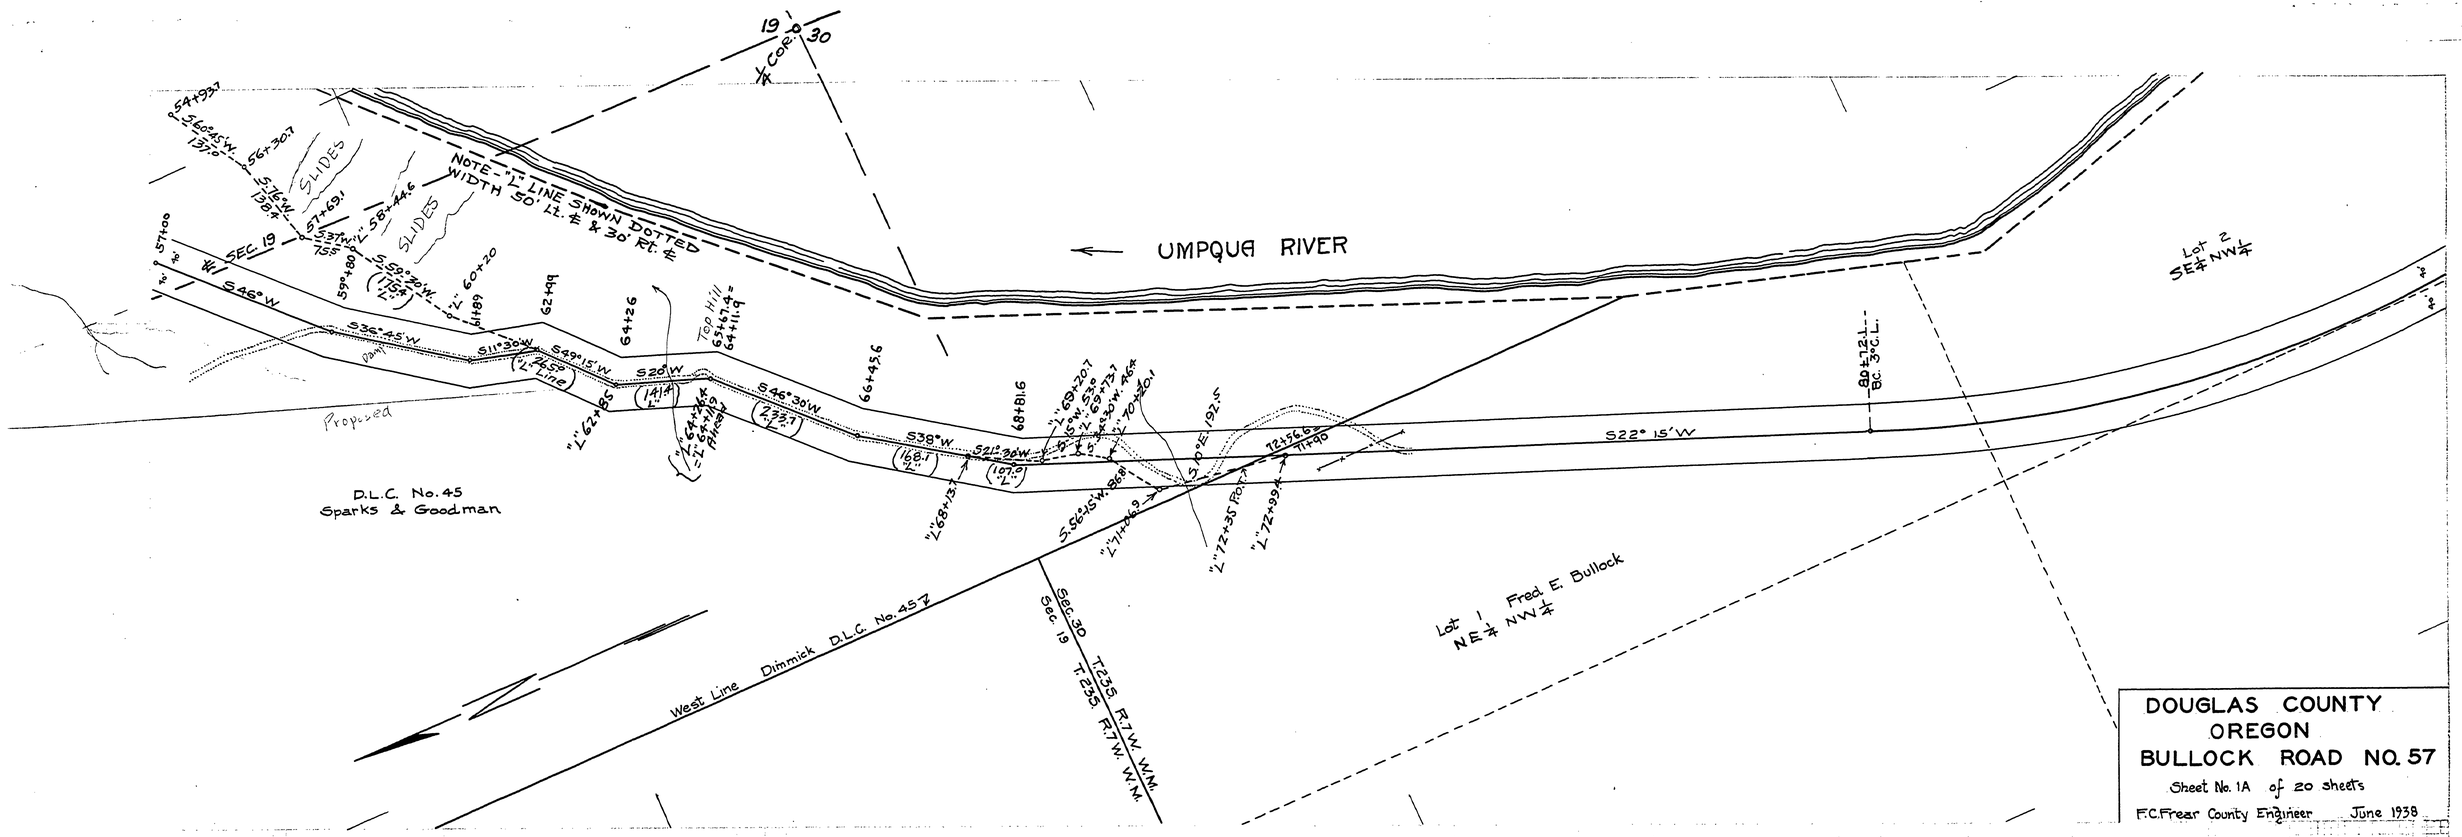

DOUGLAS COUNTY
OREGON
BULLOCK ROAD NO. 57

Sheet No. 1A of 20 sheets

F.C. Frear County Engineer June 1938

~ R.P. 1.21 - 1.55

T23-7 SEC. 30 June 1938
T23-7 SEC. 19 SHT 1A OF 20

01210155