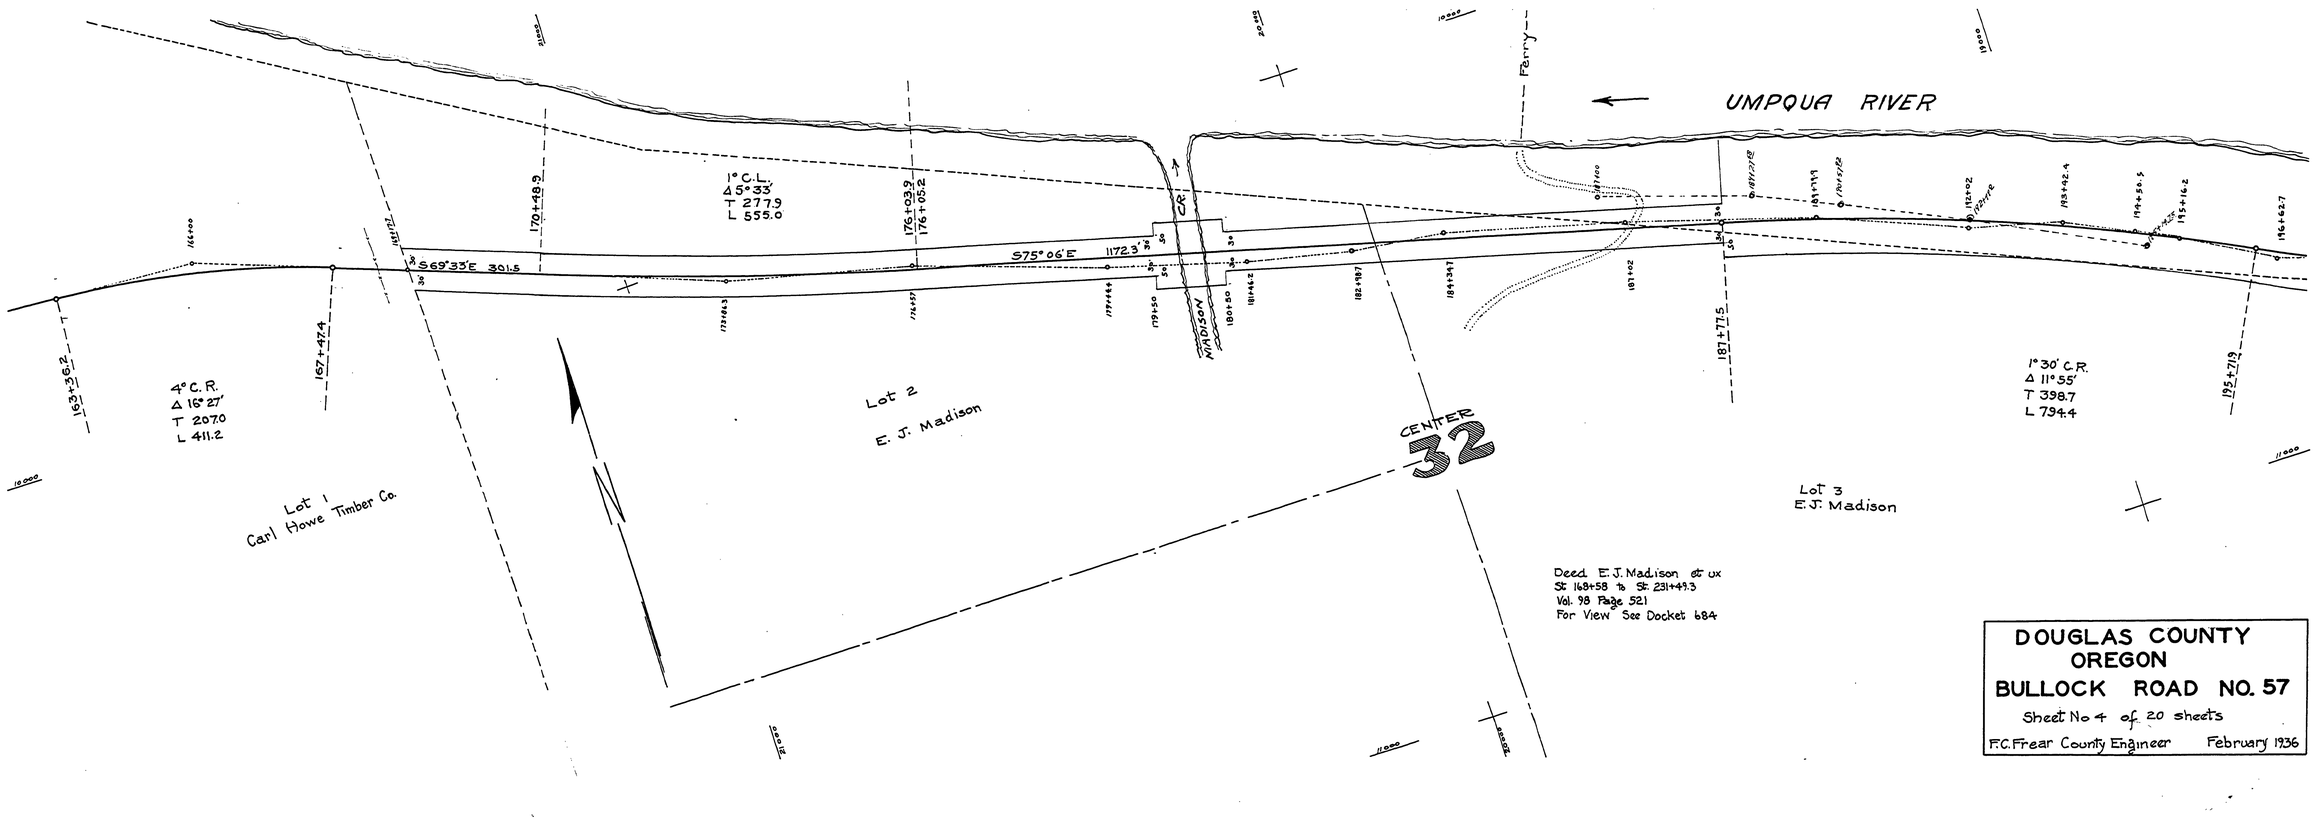

DOUGLAS COUNTY
OREGON
BULLOCK ROAD NO. 57
Sheet No 4 of 20 sheets
F.C. Frear County Engineer February 1936

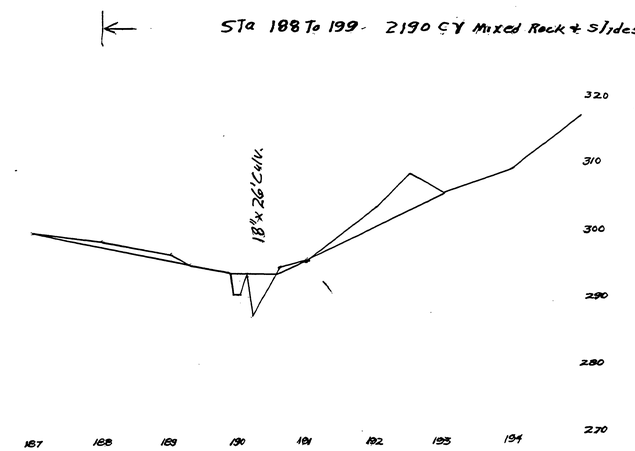

03210378

~ M.P. 3.21 - 3.78

T 23-7 S. 32 FEB. 1936 SHT. 4 OF 20

A5