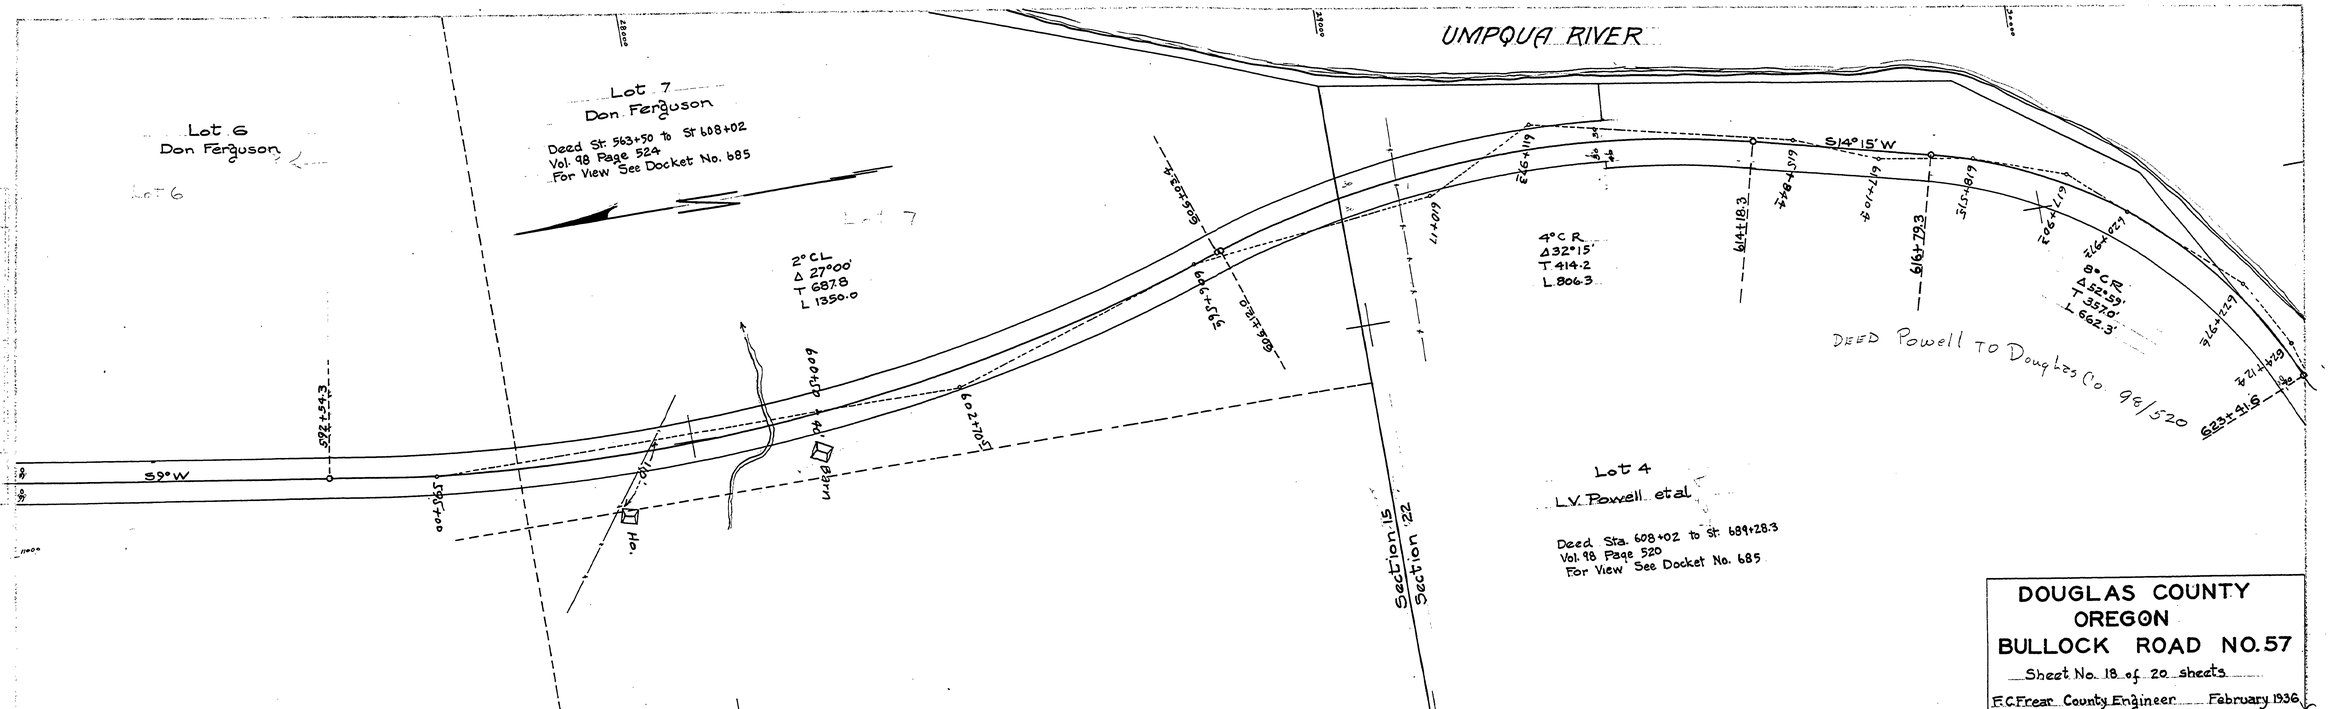

DOUGLAS COUNTY
OREGON
BULLOCK ROAD NO. 57
Sheet No. 18 of 20 sheets
F.C. Frear County Engineer February 1936

~ M.P. 11.21 - 11.93

T24-7 S.15 & 22 FEB 1936 SHT 18 OF 20 (59)