FINAL SURVEY		BY	DATE
NOTE BOOK	SURVEYED		
	PLOTTED		
	TEMPLATE		
	AREAS		
NO.	AREAS CHECKED		

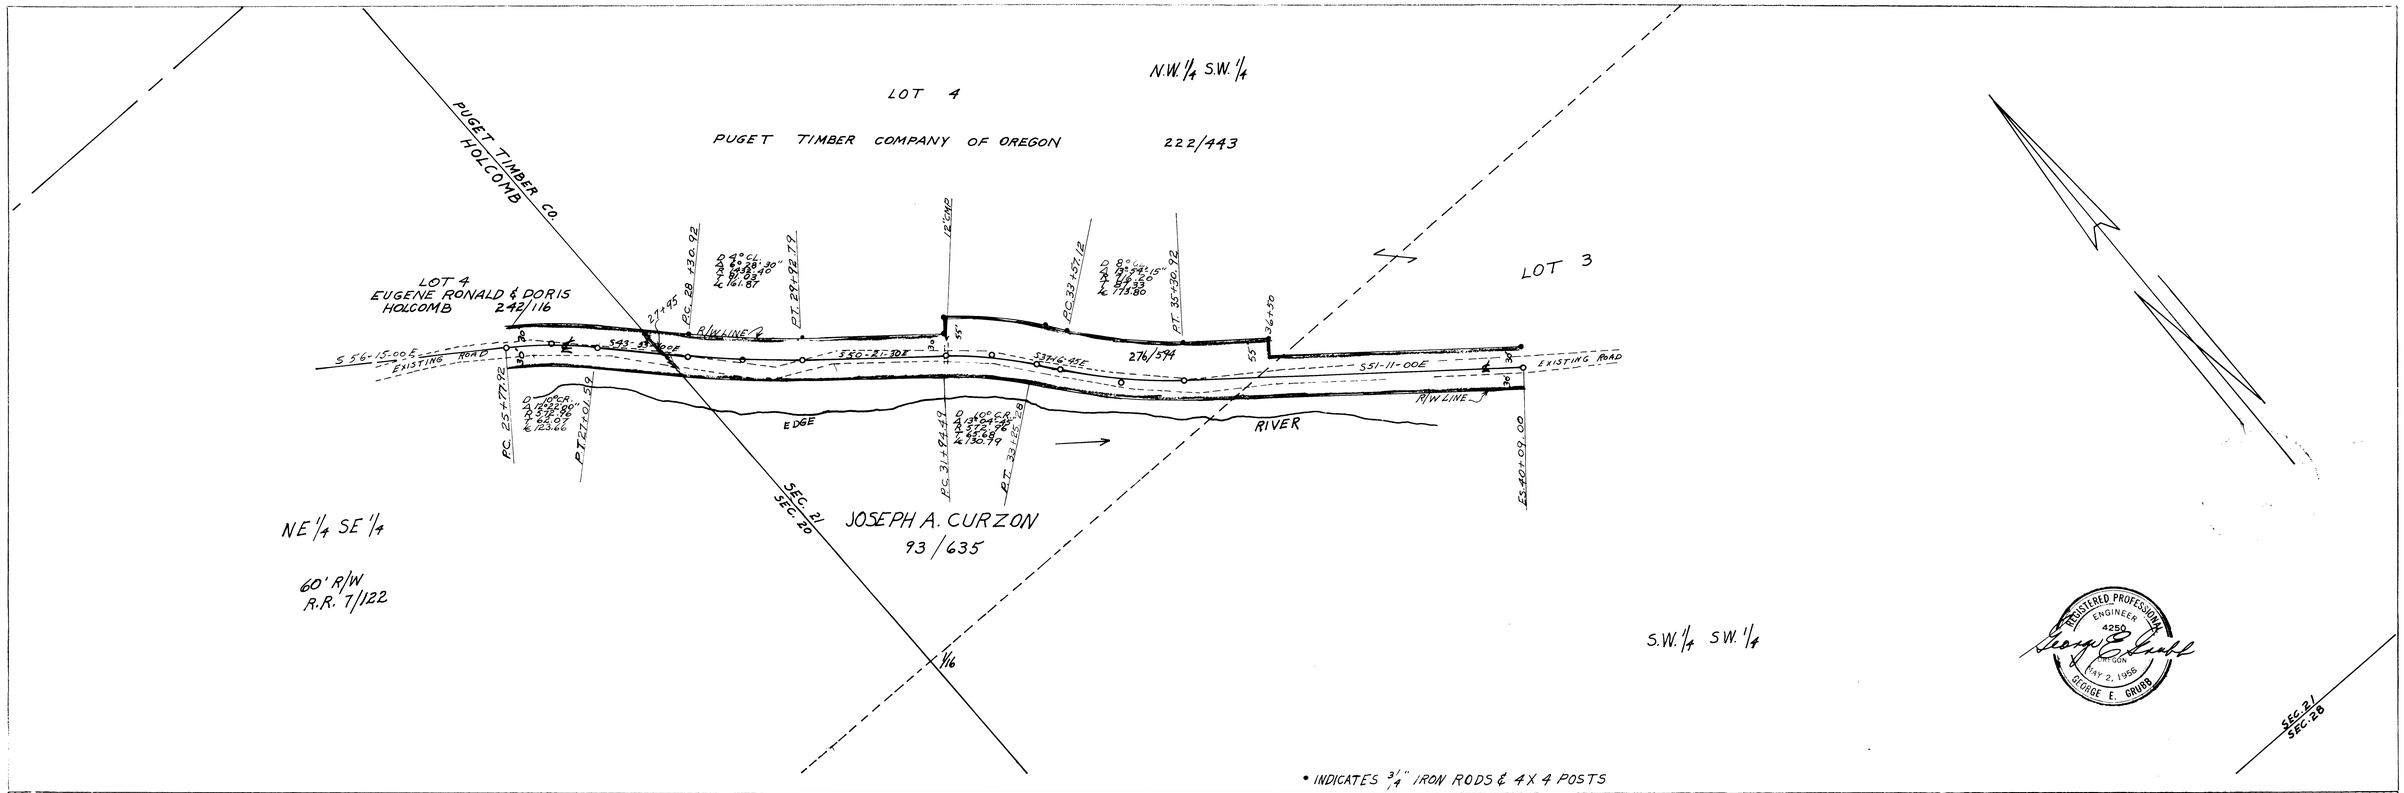

• INDICATES 3/4" IRON RODS & 4X4 POSTS

ORIGINAL SURVEY		BY	DATE
NOTE BOOK	SURVEYED		
	PLOTTED		
	TEMPLATE		
	AREAS		
NO.	AREAS CHECKED		

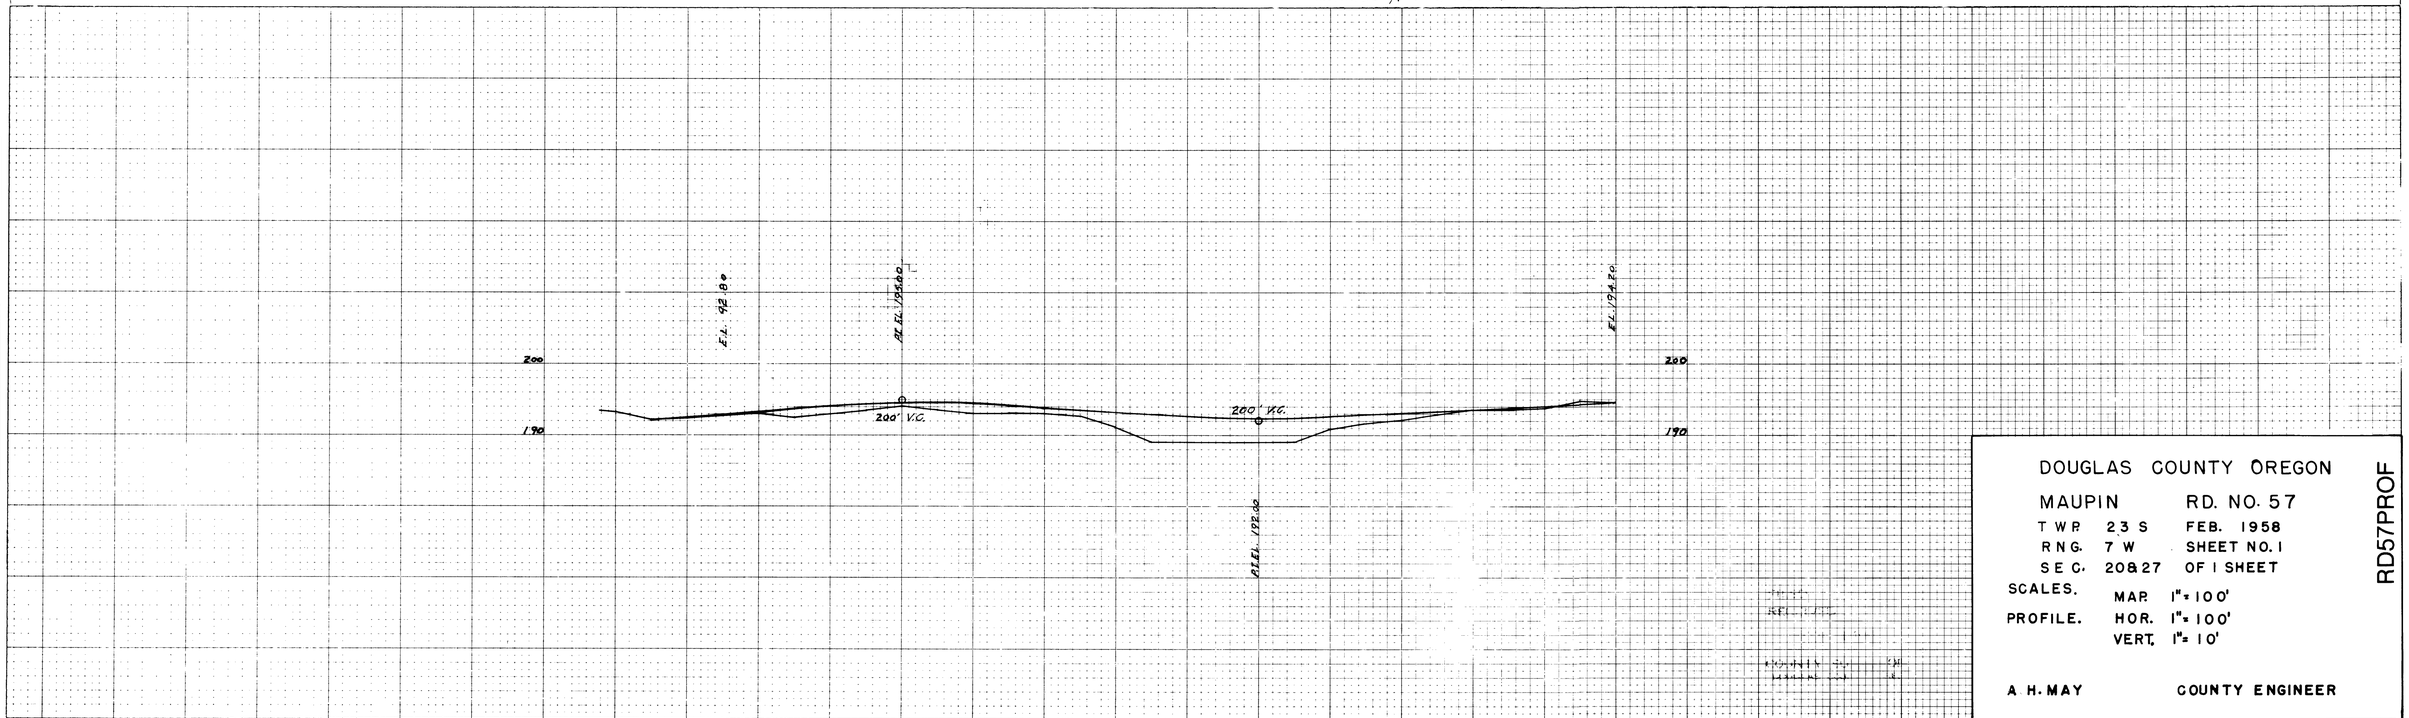

PLATE 4 CROSS SECTION B.P.R. 5 & 6 STANDARD

DOUGLAS COUNTY OREGON

MAUPIN RD. NO. 57

TWP. 23 S FEB. 1958

RNG. 7 W SHEET NO. 1

SEC. 20 & 27 OF 1 SHEET

SCALES. MAP. 1" = 100'

PROFILE. HOR. 1" = 100'

VERT. 1" = 10'

A. H. MAY COUNTY ENGINEER

RD57PROF

FEB 1958

Co. Rd. # 57B Sht. 1 of 1