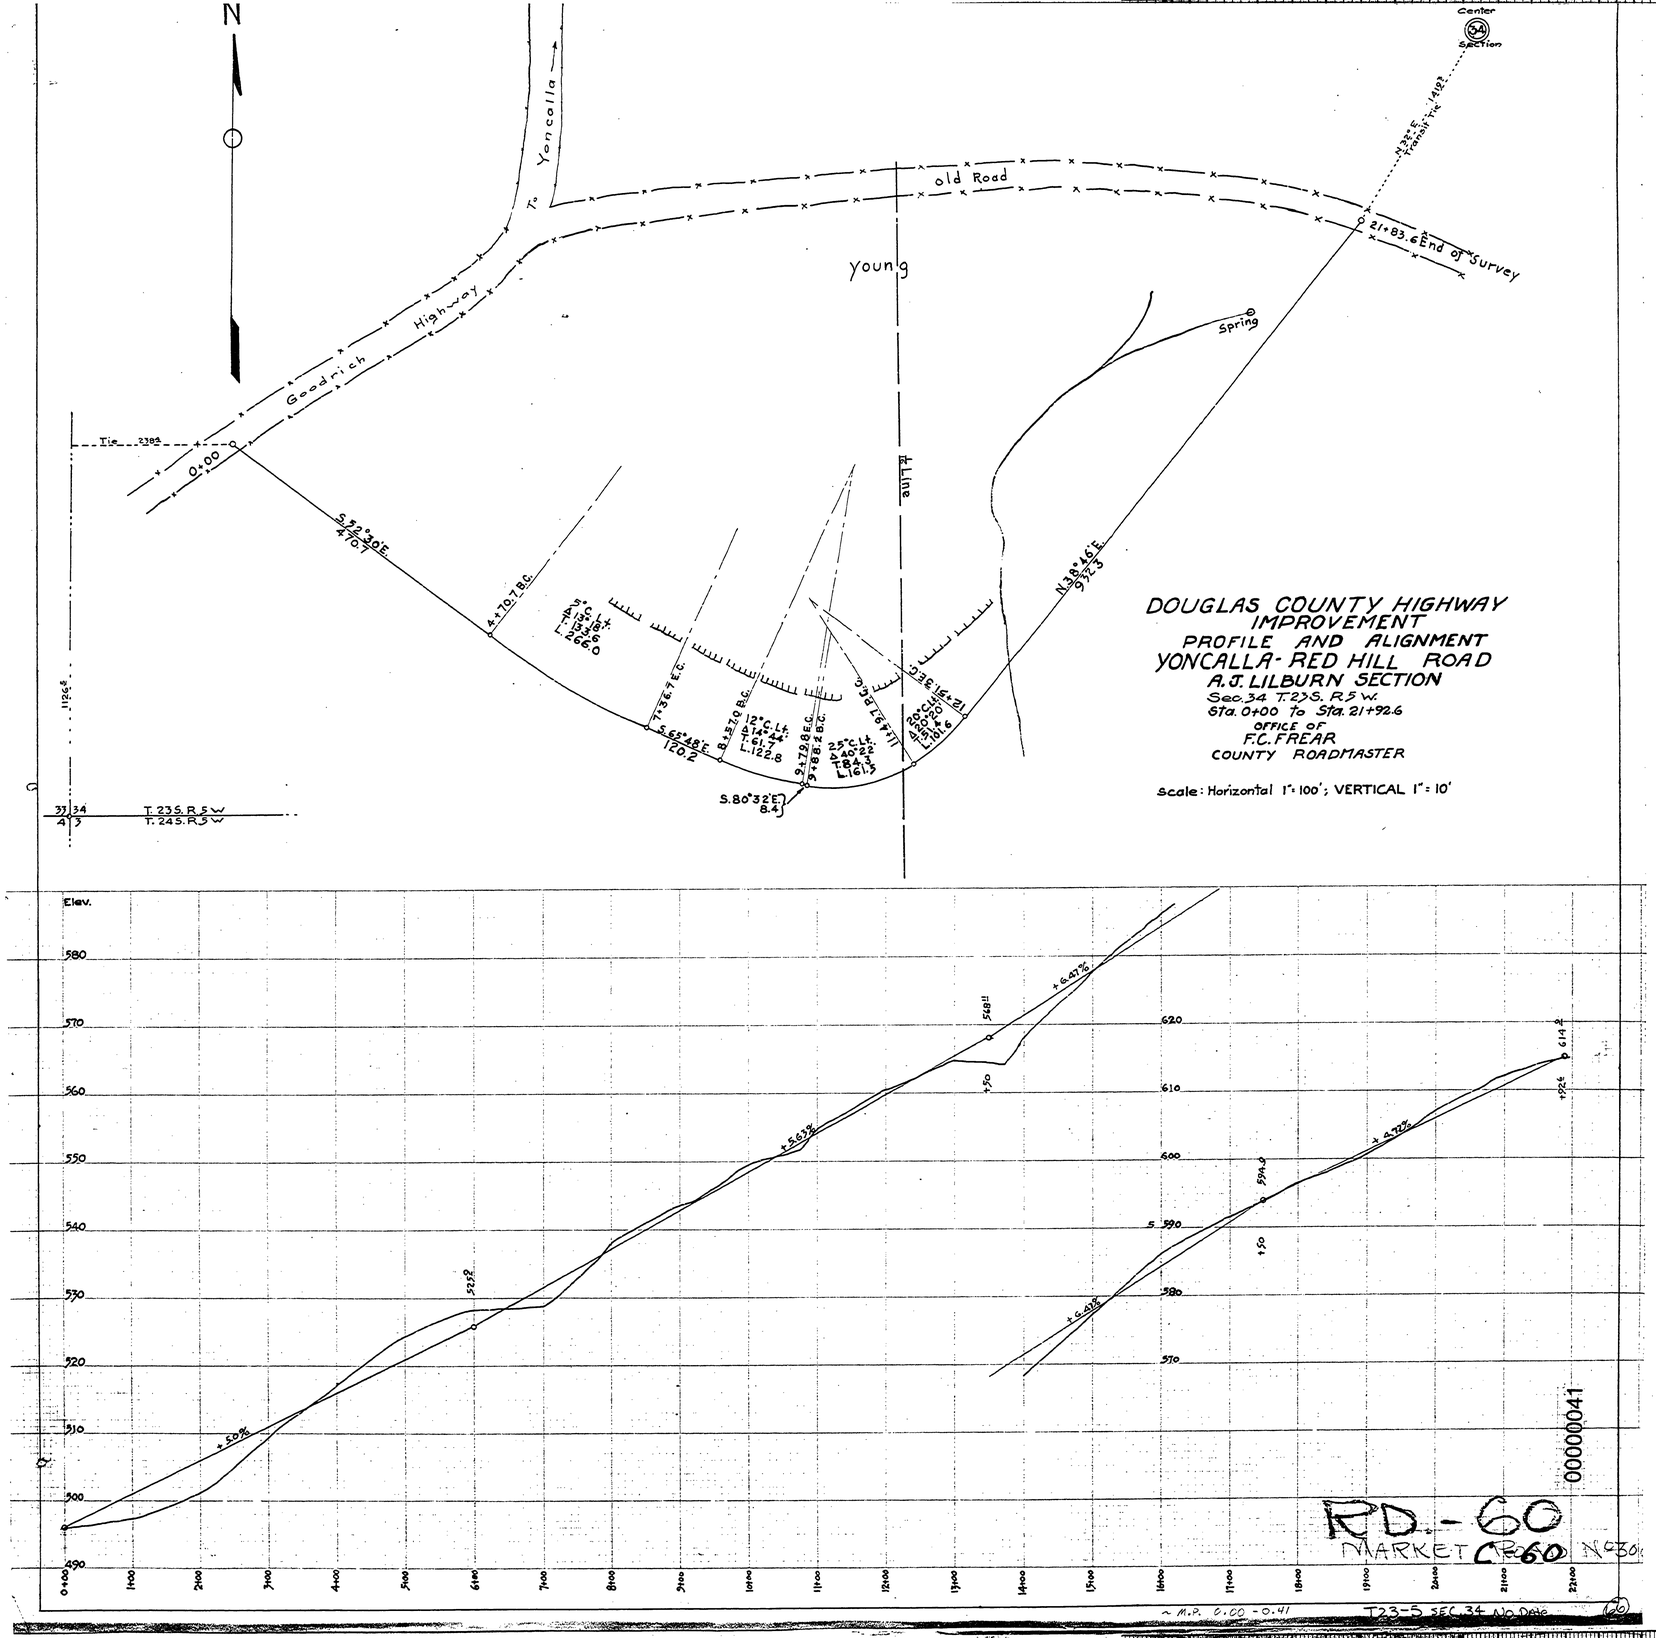

DOUGLAS COUNTY HIGHWAY IMPROVEMENT
PROFILE AND ALIGNMENT
YONCALLA-RED HILL ROAD
A.J. LILBURN SECTION
Sec. 34 T. 23 S. R. 5 W.
Sta. 0+00 to Sta. 21+92.6
OFFICE OF
F.C. FREAR
COUNTY ROADMASTER

Scale: Horizontal 1" = 100'; VERTICAL 1" = 10'

00000041

RD.-60
MARKET 60

~ M.P. 0.00 - 0.41 T23-5 SEC 34 No Date