GUS JOHNSON ROAD

SEC. 34 T21S R11W & SEC. 3 T22S R11W

DOUGLAS COUNTY OREGON

Petition	Gus Johnson
Surveyor	H.L. Eppstein
Viewers	R.L. Stearns
	G.L. Gikens
Chainmen	Geo. Spaur
	P.D. Wolford

Road Dist. No 5
Width 40'
County Court Docket # 222
Surveyors File 13-11
Jan. 1926

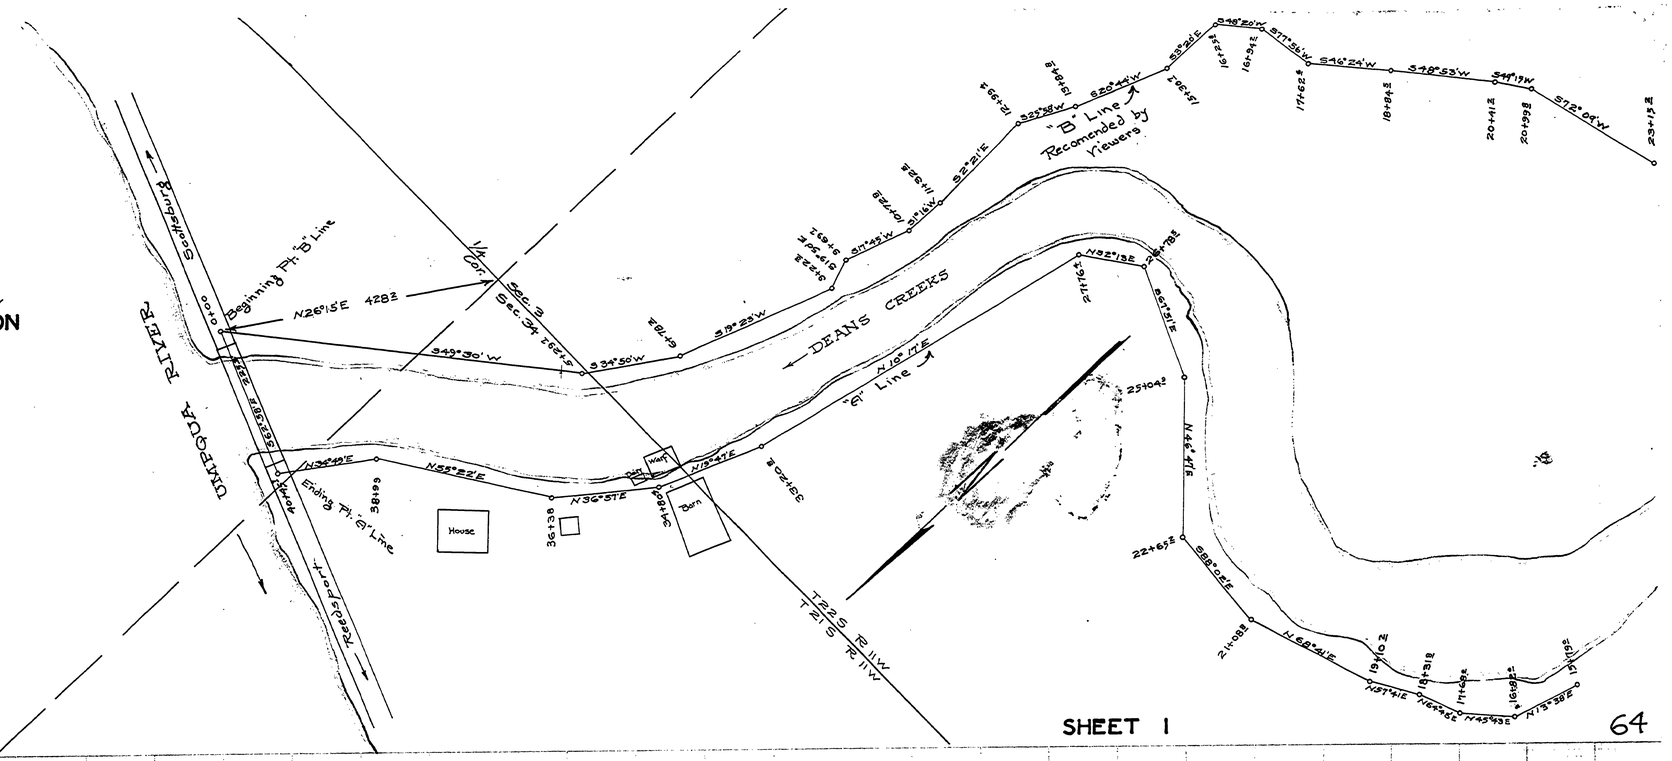

SHEET 1

64

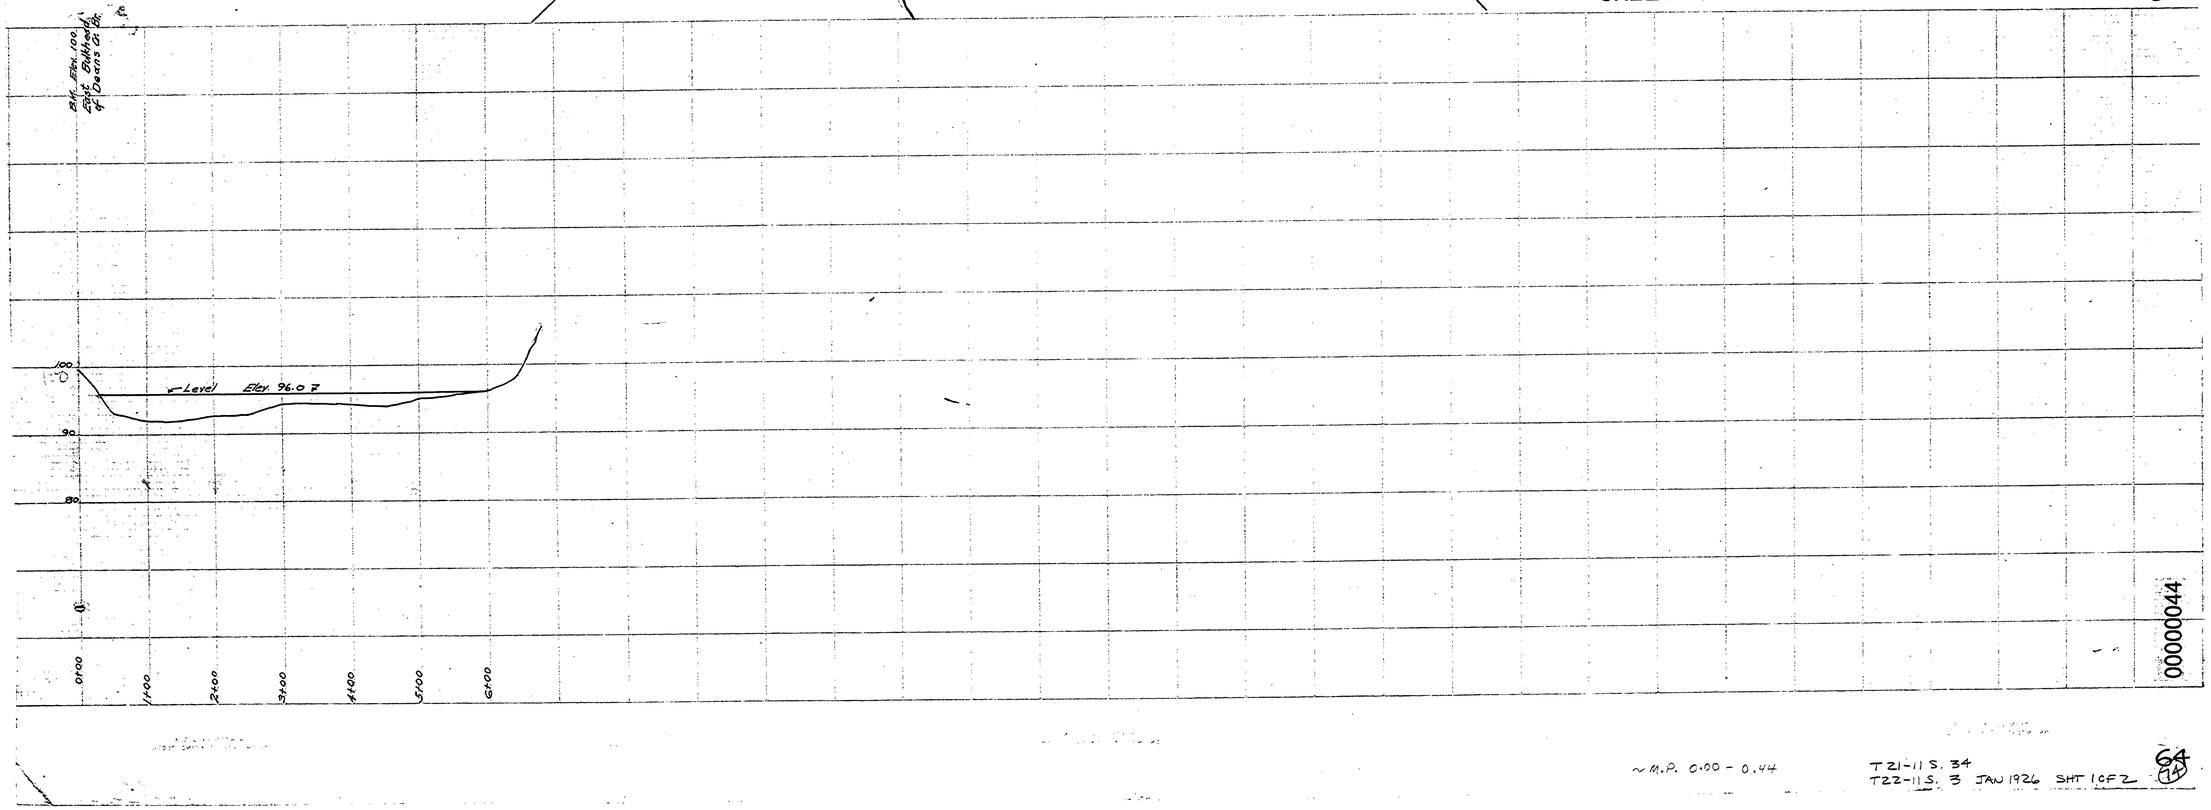

00000044

~M.P. 0.00 - 0.44

T21-11 S. 34
T22-11 S. 3 JAN 1926 SHT 1 OF 2

64