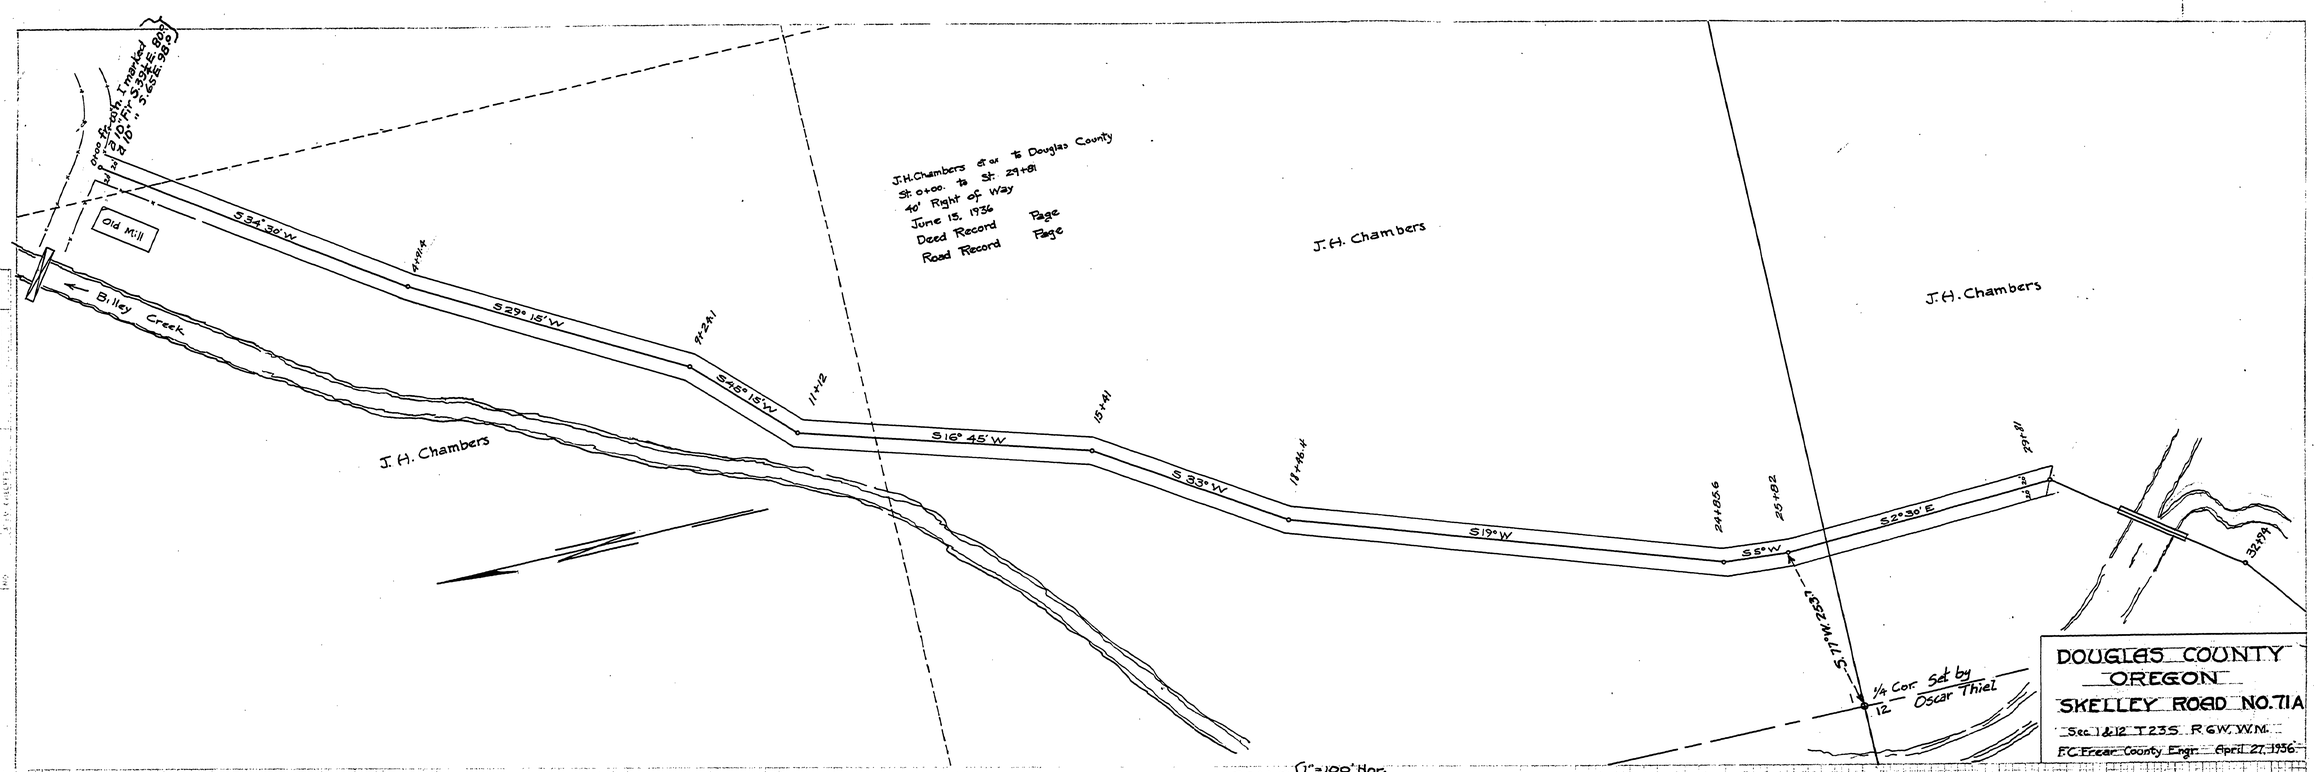

DOUGLAS COUNTY
OREGON
SKELLEY ROAD NO. 71A
Sec. 1 & 12 T 23 S. R 6 W. W.M.
F.C. Frear County Engr. April 27, 1936

Filed _____ 1936
_____ Co. Surveyor
By _____ Dep. Co. "

FINAL SURVEY
PLOTTED
FIELD BOOK
PAGE
DATE
SCALE
NO.

ORIGINAL SURVEY
SURVEYED
PLOTTED
TYPE
FIELD BOOK
PAGES
DATE
SCALE
NO.

Road No. 71A

~ M.P. 0.00 - 0.62

T 23-6 S. 1 & 12 APRIL 1936

000000062