00000182

RD-89

T26-S.15 NO DATE

W.R. 1.82

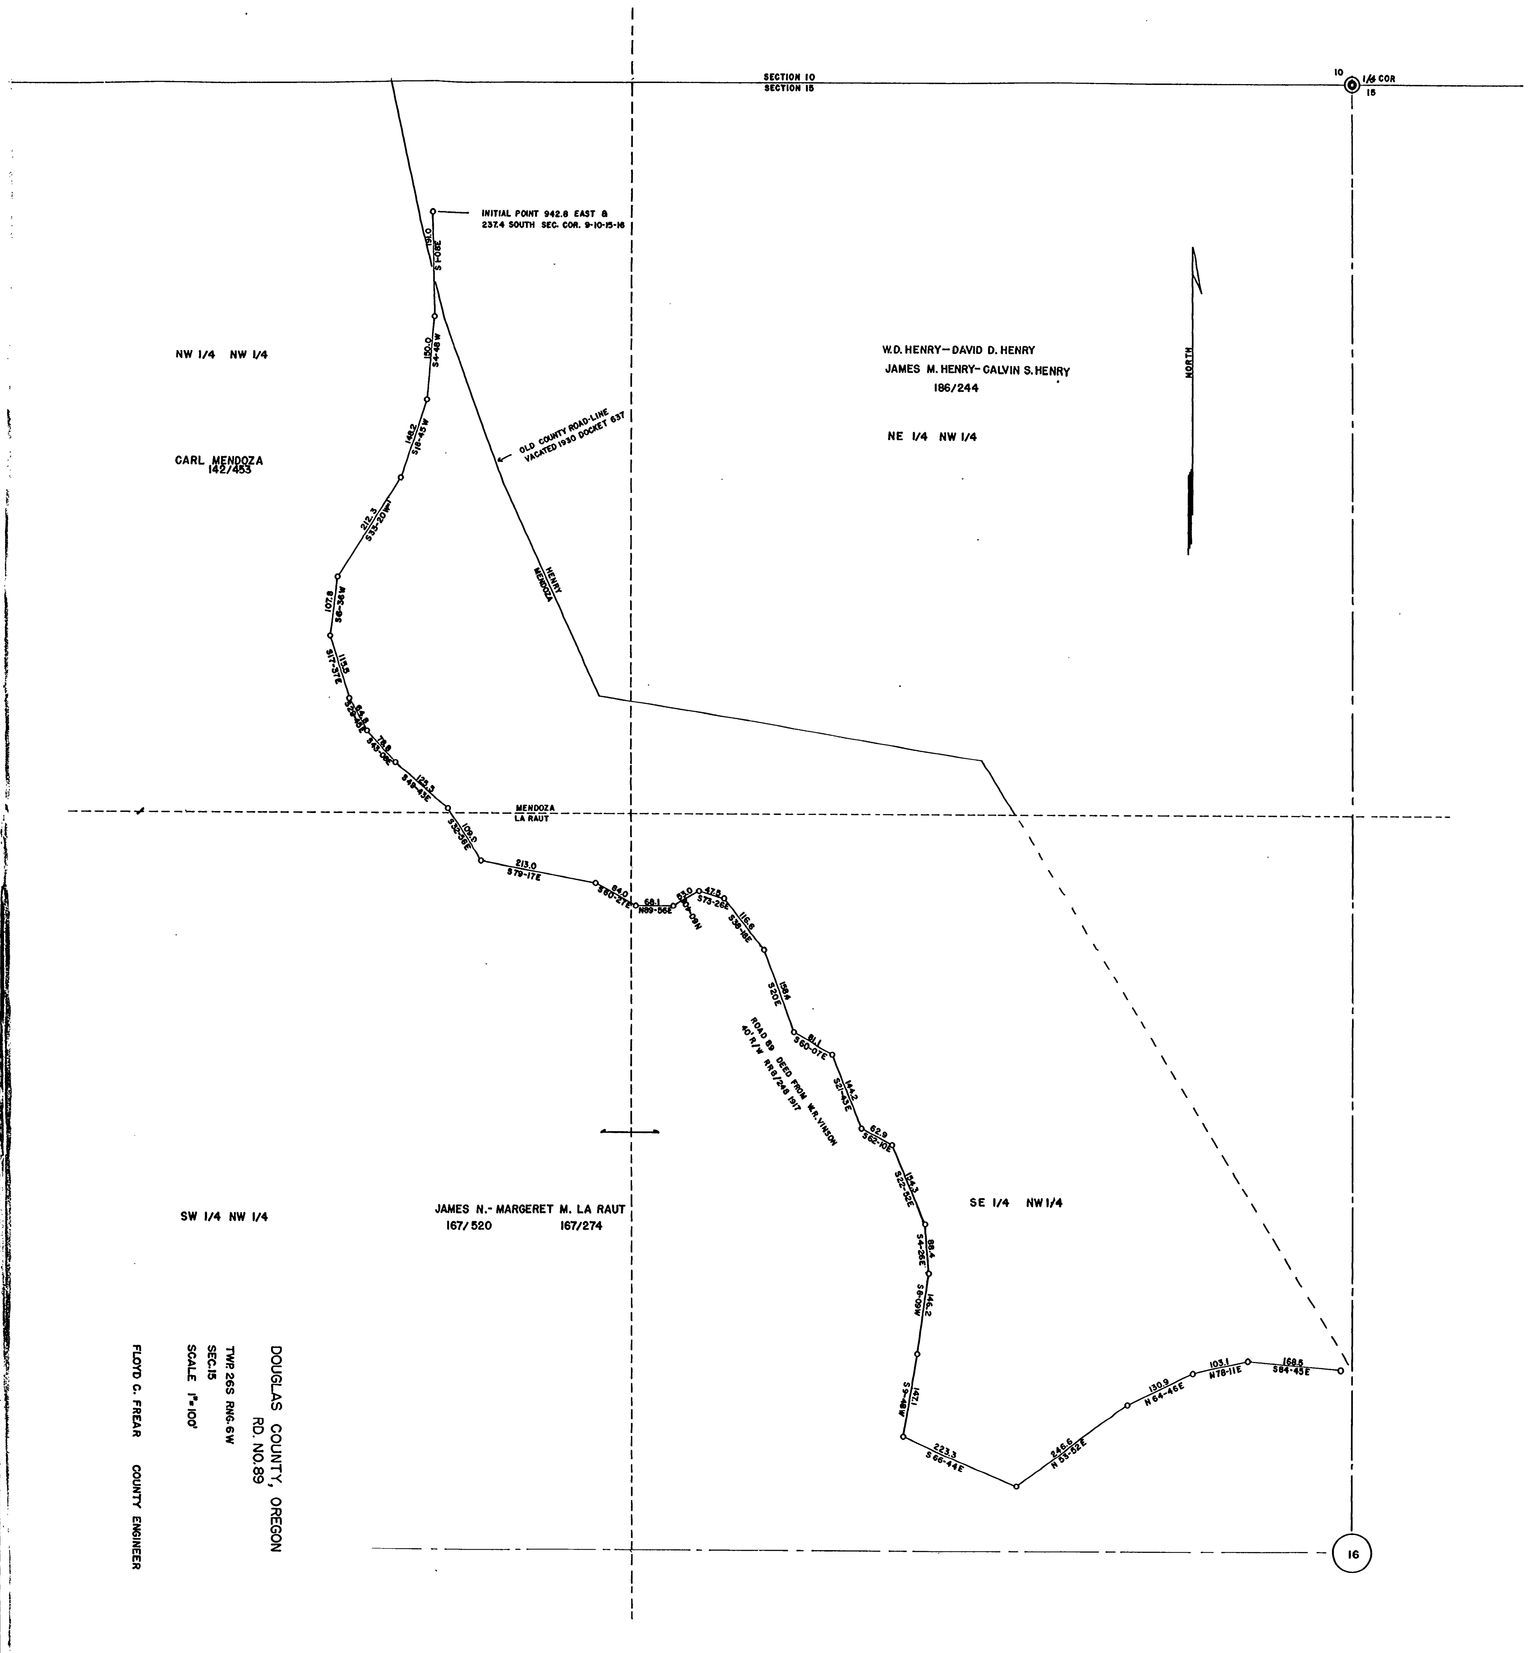

DOUGLAS COUNTY, OREGON
RD. NO. 89

TWP. 26S RNG. 6W
SEC. 15
SCALE 1" = 100'

FLOYD C. FREAR COUNTY ENGINEER

30 X