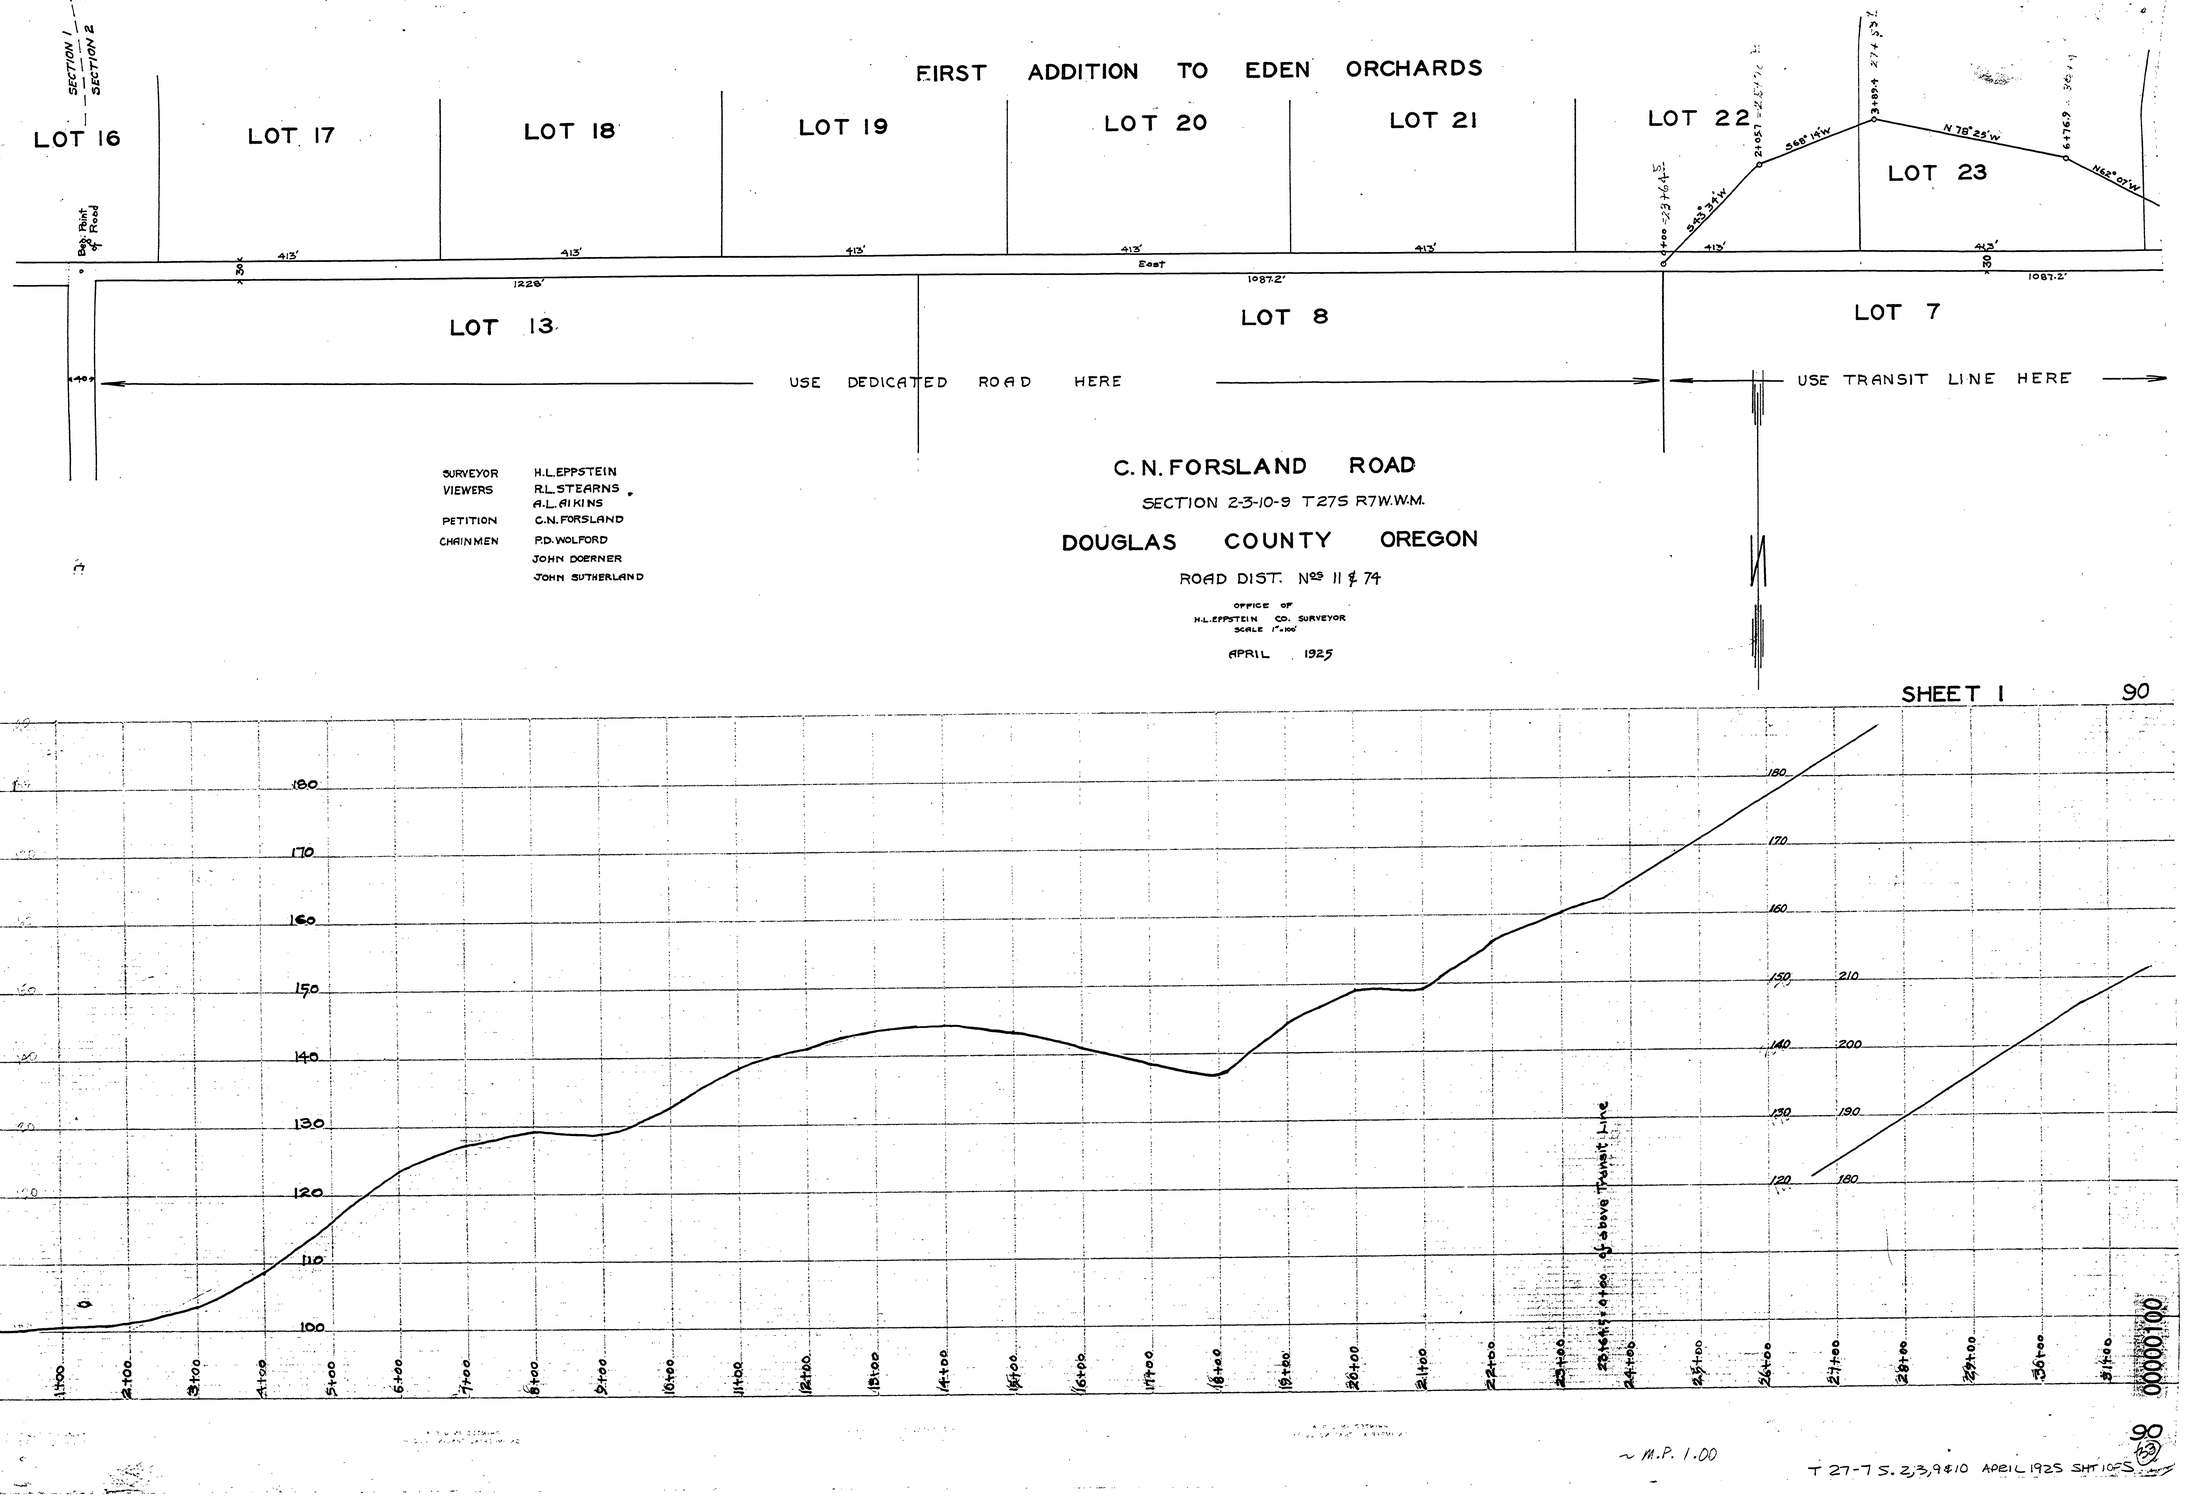
FIRST ADDITION TO EDEN ORCHARDS
SECTION 1
SECTION 2
LOT 16
LOT 17
LOT 18
LOT 19
LOT 20
LOT 21
LOT 22
LOT 23
Bay Point Road
413'
1226'
1087.2'
East
LOT 13
LOT 8
LOT 7
USE DEDICATED ROAD HERE
USE TRANSIT LINE HERE
S 63° 42' W
S 68° 14' W
N 78° 25' W
N 62° 07' W
SURVEYOR H.L. EPPSTEIN
VIEWERS R.L. STEARNS
A.L. AIKINS
PETITION C.N. FORSLAND
CHAINMEN P.D. WOLFORD
JOHN DOERNER
JOHN SUTHERLAND
C. N. FORSLAND ROAD
SECTION 2-3-10-9 T27S R7W.W.M.
DOUGLAS COUNTY OREGON
ROAD DIST. Nos 11 & 74
OFFICE OF
H.L. EPPSTEIN CO. SURVEYOR
SCALE 1"=100'
APRIL 1925
SHEET 1
90
180
170
160
150
140
130
120
110
100
210
200
190
180
1+00
2+00
3+00
4+00
5+00
6+00
7+00
8+00
9+00
10+00
11+00
12+00
13+00
14+00
15+00
16+00
17+00
18+00
19+00
20+00
21+00
22+00
23+00
24+00
25+00
26+00
27+00
28+00
29+00
30+00
31+00
~ M.P. 1.00
T 27-7 S. 2,3,9&10 APRIL 1925 SHT 1 OF 5
90