T30S. R4W. W.M.

Ethel Shipton

Ray F. Crawford

Norman Green

Richard Mesick (Remainder)

W. S. Mesick

Virginia Mesick

Albert Rowe

12" Conc. Culv. in place +37

+00 Inst. 18 in Conc. Culv. 40 Ft. Const. Ditch Dr. Exc. 45 Cu. Yds.

+37 Inst. 12" Conc. Culv. 28 Ft. Const. Driveway Dr. Exc. 1 Cu. Yd.

Transition +27

#2140

S 54° 15' 00" W 302.810

302/594-95

12" Conc. Culv. 30 Ft.

#C3290

+40 Copper (in 4" pipe)

#12 # 7524

P.C. 38+48.50

+50 Inst. 12" Conc. Culv. 28 Ft. Const. Ditch Dr. Exc. 22 Cu. Yds.

4° C.R.
Δ 71° 37' 00"
T 1033.40
L 1790.42

Inst. 12" Culv. 32 Ft. +85 Const. Driveway Dr. Exc. 2 Cu. Yds.

+00 Inst. 12" Culv. 44 Ft. Dr. Exc. 11 C.Y.

302/594-97-98

Inst. 18" Conc. Culv. 44 Ft. +50 Dr. Exc. 3 Cu. Yds.

Inst. 18" Conc. Culv. 48 Ft. +00 Dr. Exc. 6 Cu. Yds.

P.T. 56+38.92

S 76° 52' 00" W 282/592 282/646

60.+20 Inst. 18 in. Conc. Culv. 44 Ft. Dr. Exc. 5 Cu. Yds.

Permit of Entry

Permit of Entry

Bldg.

Bldg.

50

55

45

40

35

30

+00

+50

Indicates 5/8" Iron pins & 4x4 Posts

FINAL SURVEY	SURVEYED	DATE
NOTE BOOK	PLOTTED	BY
NO.	TEMPLATE	
	AREAS	
	AREAS CHECKED	

ORIGINAL SURVEY	SURVEYED	DATE
NOTE BOOK	PLOTTED	BY
NO.	TEMPLATE	
	AREAS	
	AREAS CHECKED	

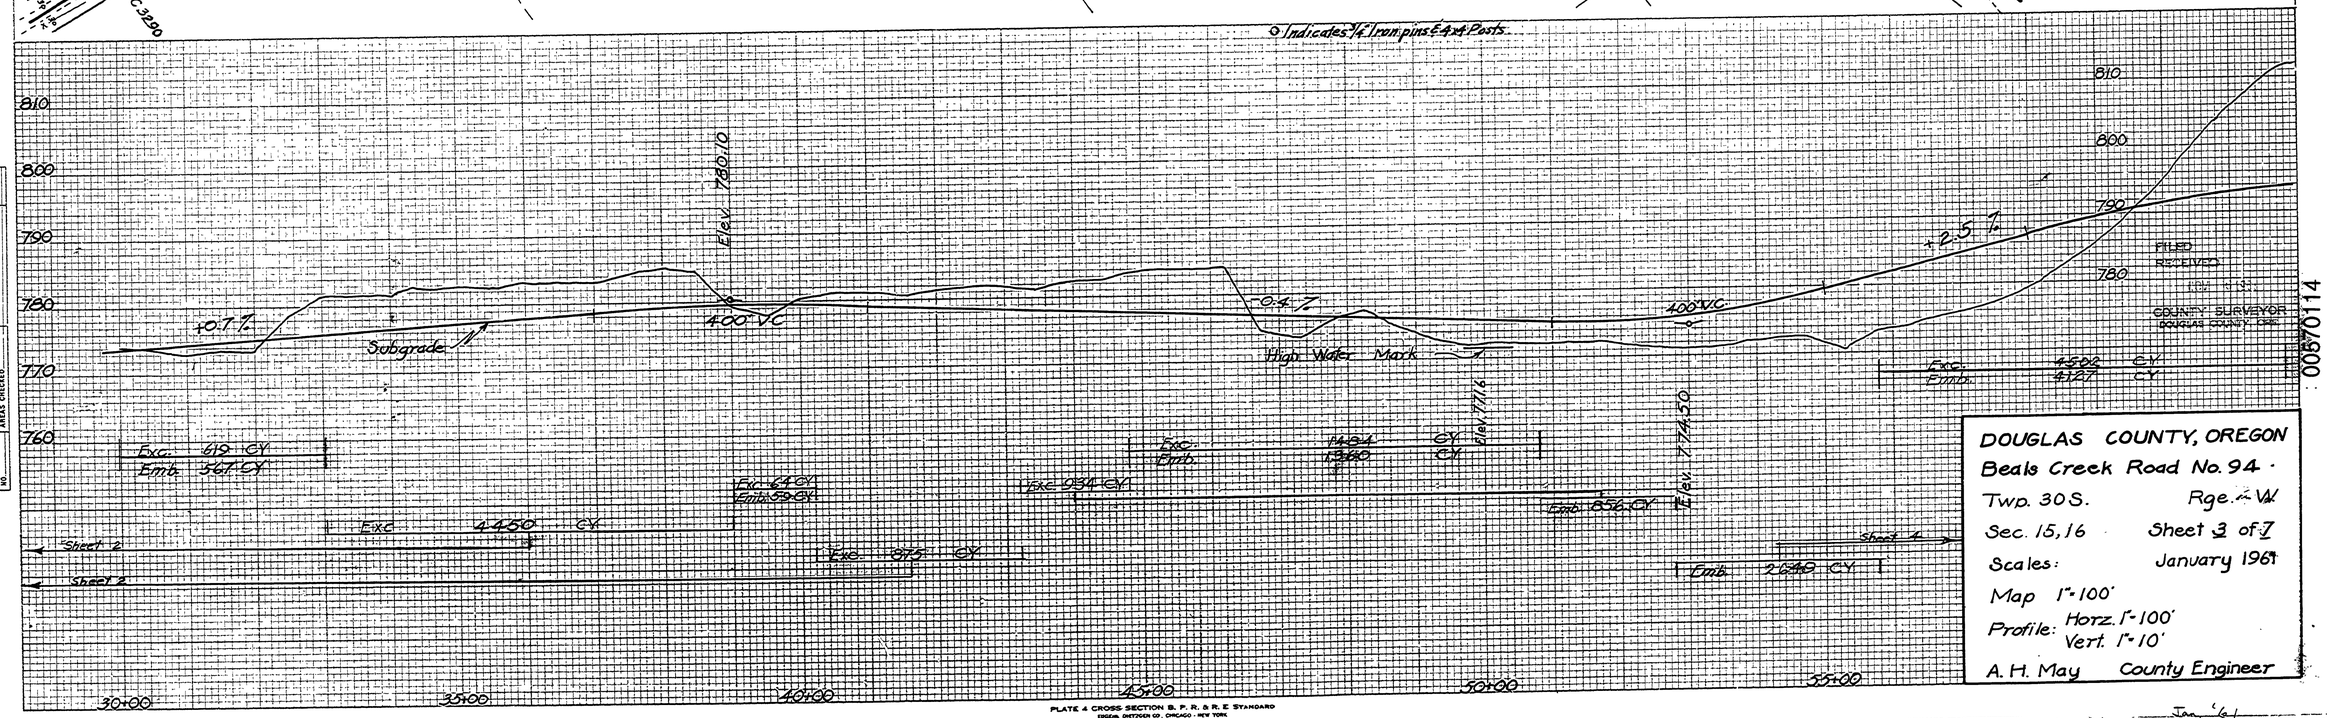

PLATE 4 CROSS SECTION B. P. R. & R. E STANDARD
EDGEMAR DIETZGEN CO., CHICAGO - NEW YORK

FILED
RECEIVED
COUNTY SURVEYOR
DOUGLAS COUNTY, ORE.

00870114

DOUGLAS COUNTY, OREGON
Beals Creek Road No. 94
Twp. 30S. Rge. 4W
Sec. 15, 16 Sheet 3 of 7
Scales: January 1969
Map 1"=100'
Profile: Horz. 1"=100'
Vert. 1"=10'
A. H. May County Engineer

M.P. 0.57 - 1.14

Co. Rd. # 94 Jan. '69 Sht. 3 of 7 6