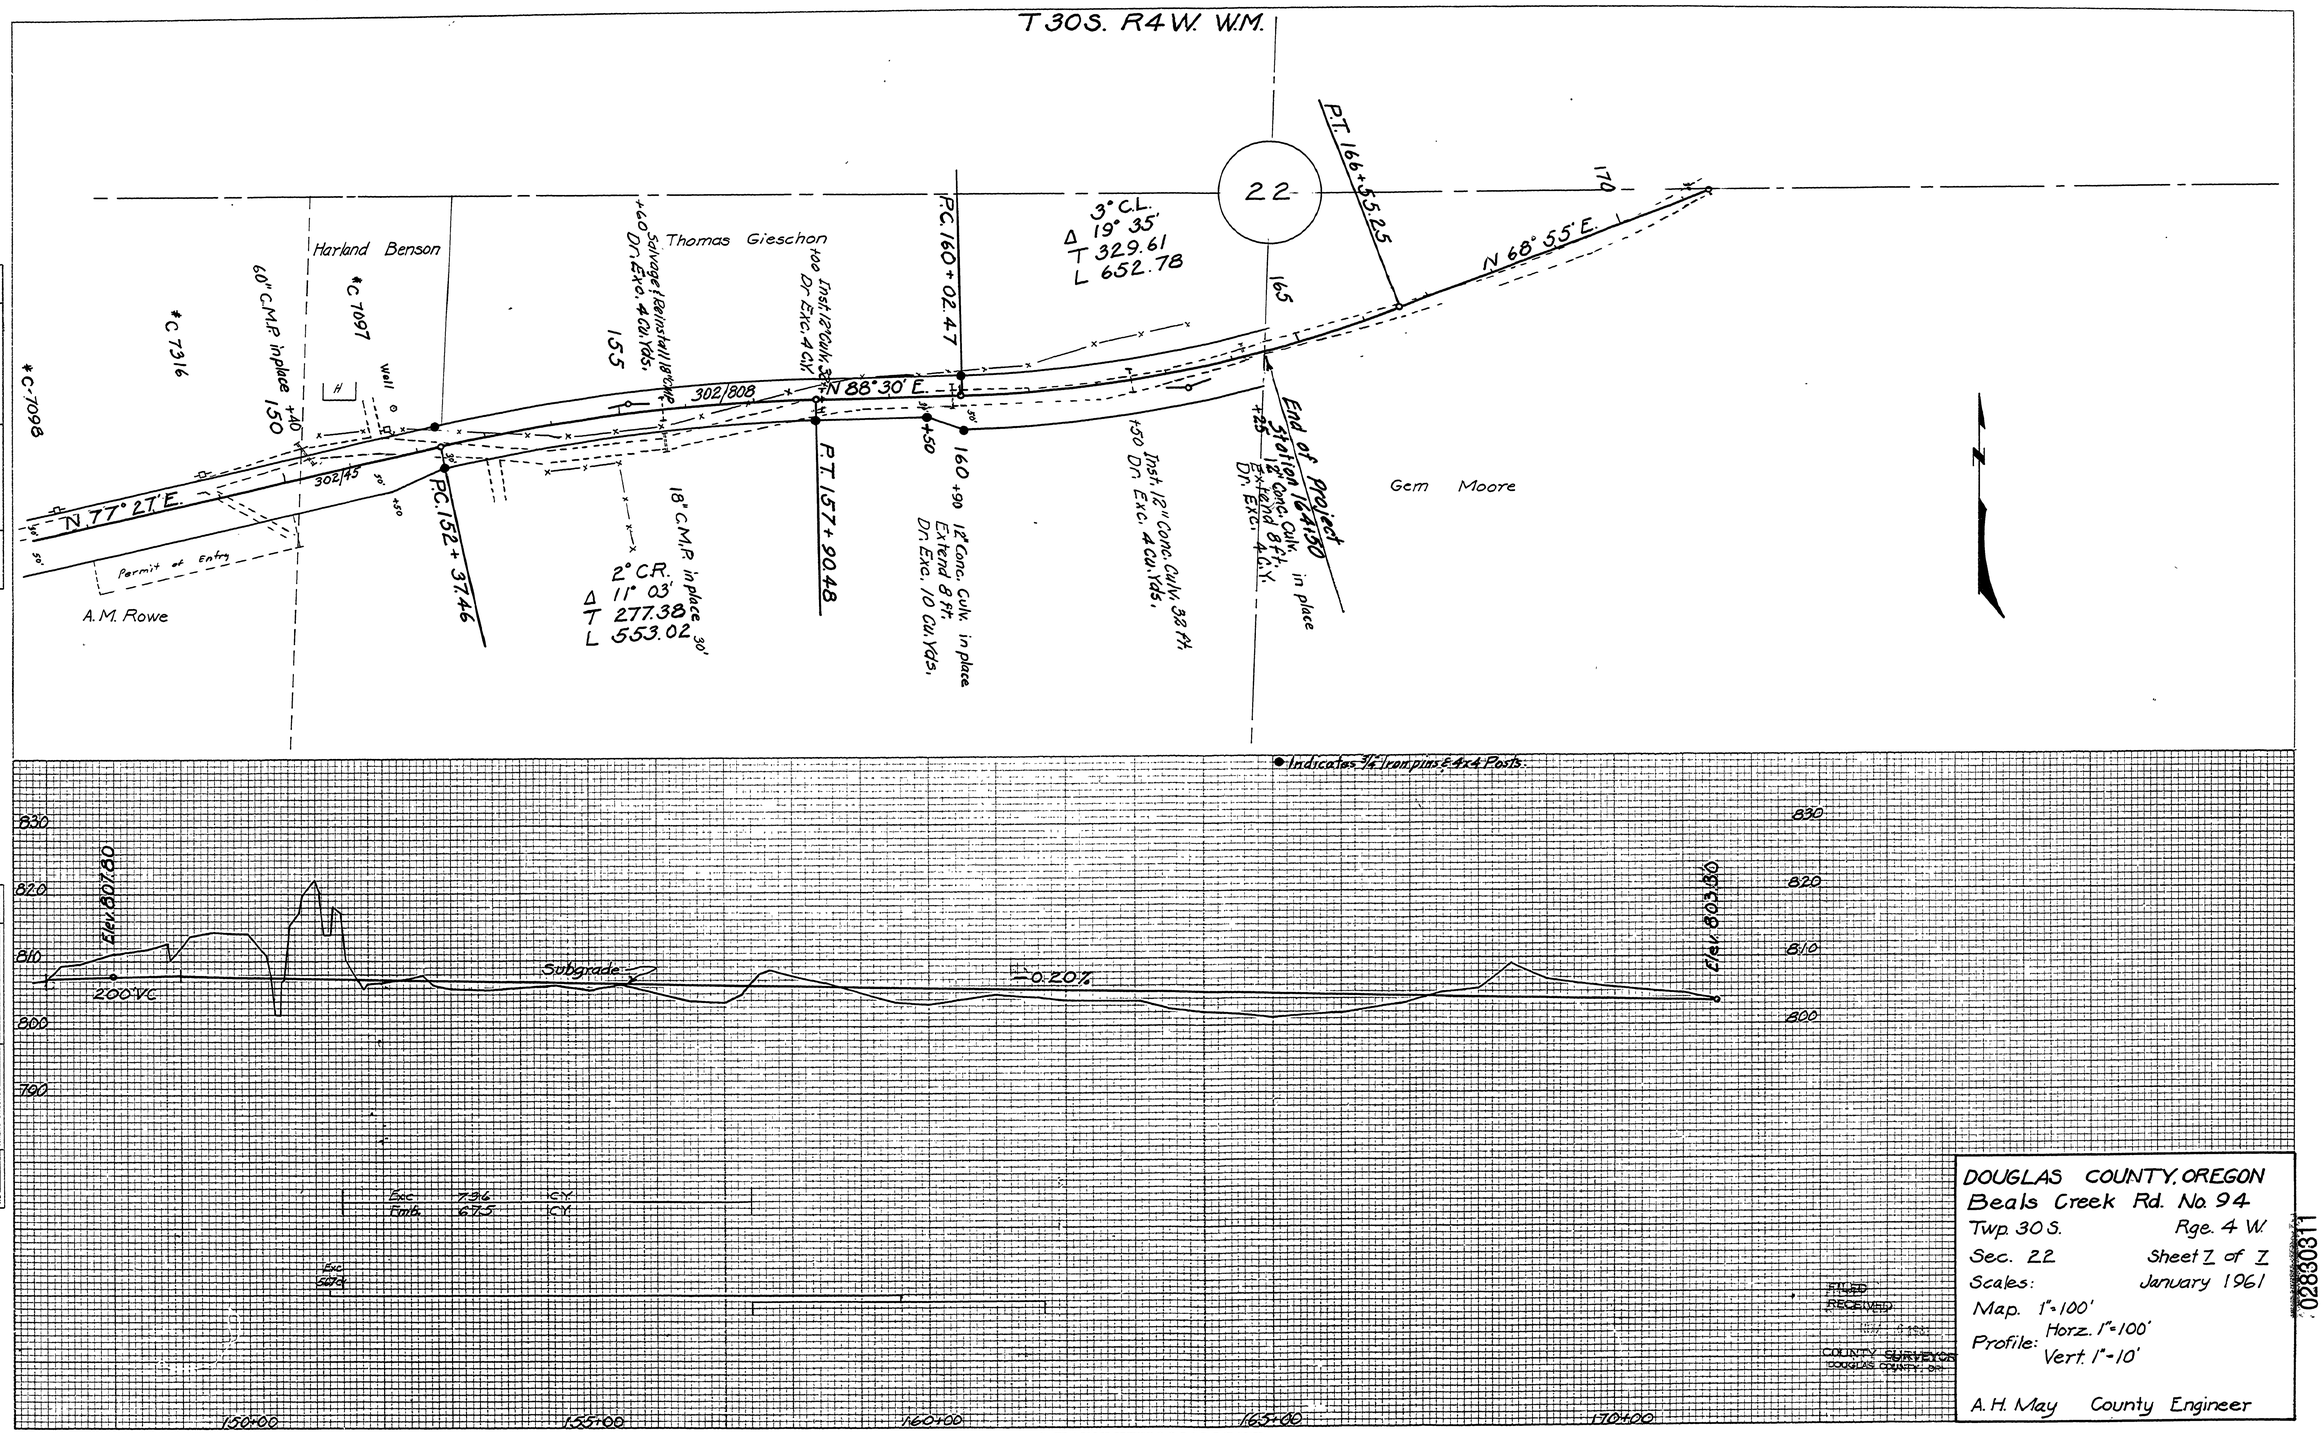

DOUGLAS COUNTY, OREGON
Beals Creek Rd. No. 94
Twp. 30 S. Rge. 4 W.
Sec. 22 Sheet 7 of 7
Scales: January 1961
Map. 1" = 100'
Profile: Horz. 1" = 100'
Vert. 1" = 10'

A. H. May County Engineer

02830311

PLATE 4 CROSS SECTION B. P. R. & R. E. STANDARD
EUGENE DIETZGEN CO. CHICAGO - NEW YORK

M.P. 2.83 - 3.11

Co. Rd. # 94 Jan. '61 Sht. 7 of 7 (10)