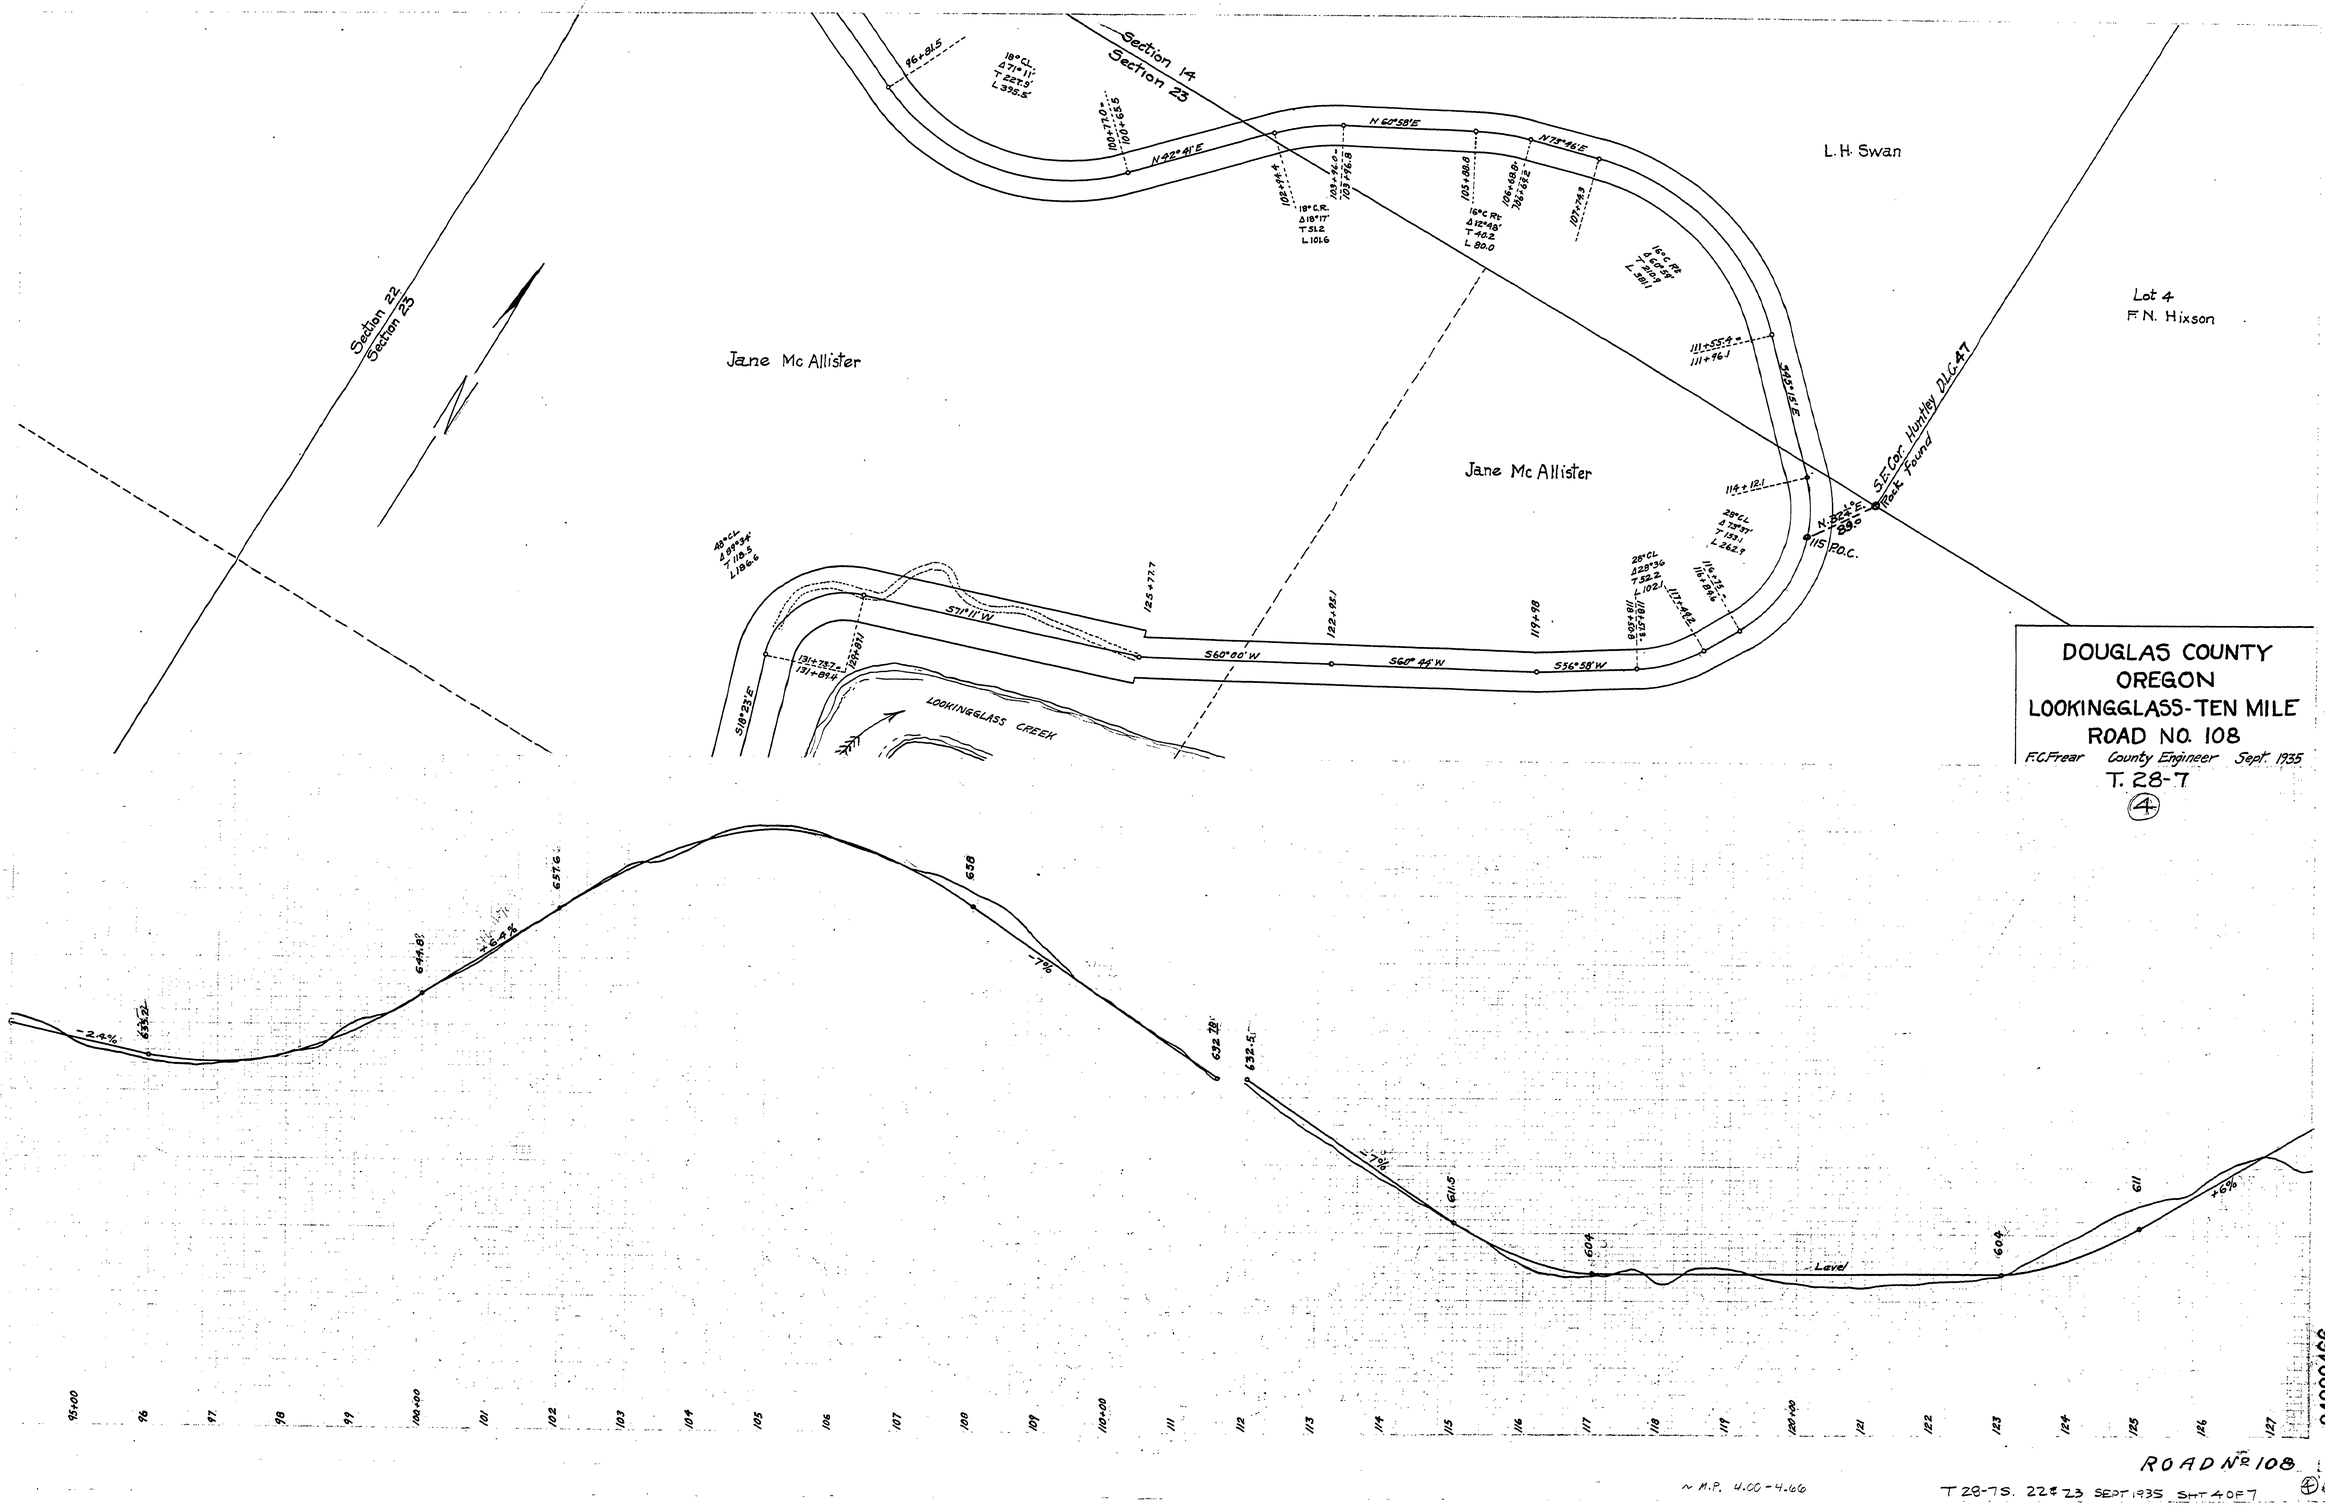

DOUGLAS COUNTY
OREGON
LOOKINGGLASS-TEN MILE
ROAD NO. 108
F.C. Frear County Engineer Sept. 1935
T. 28-7
4