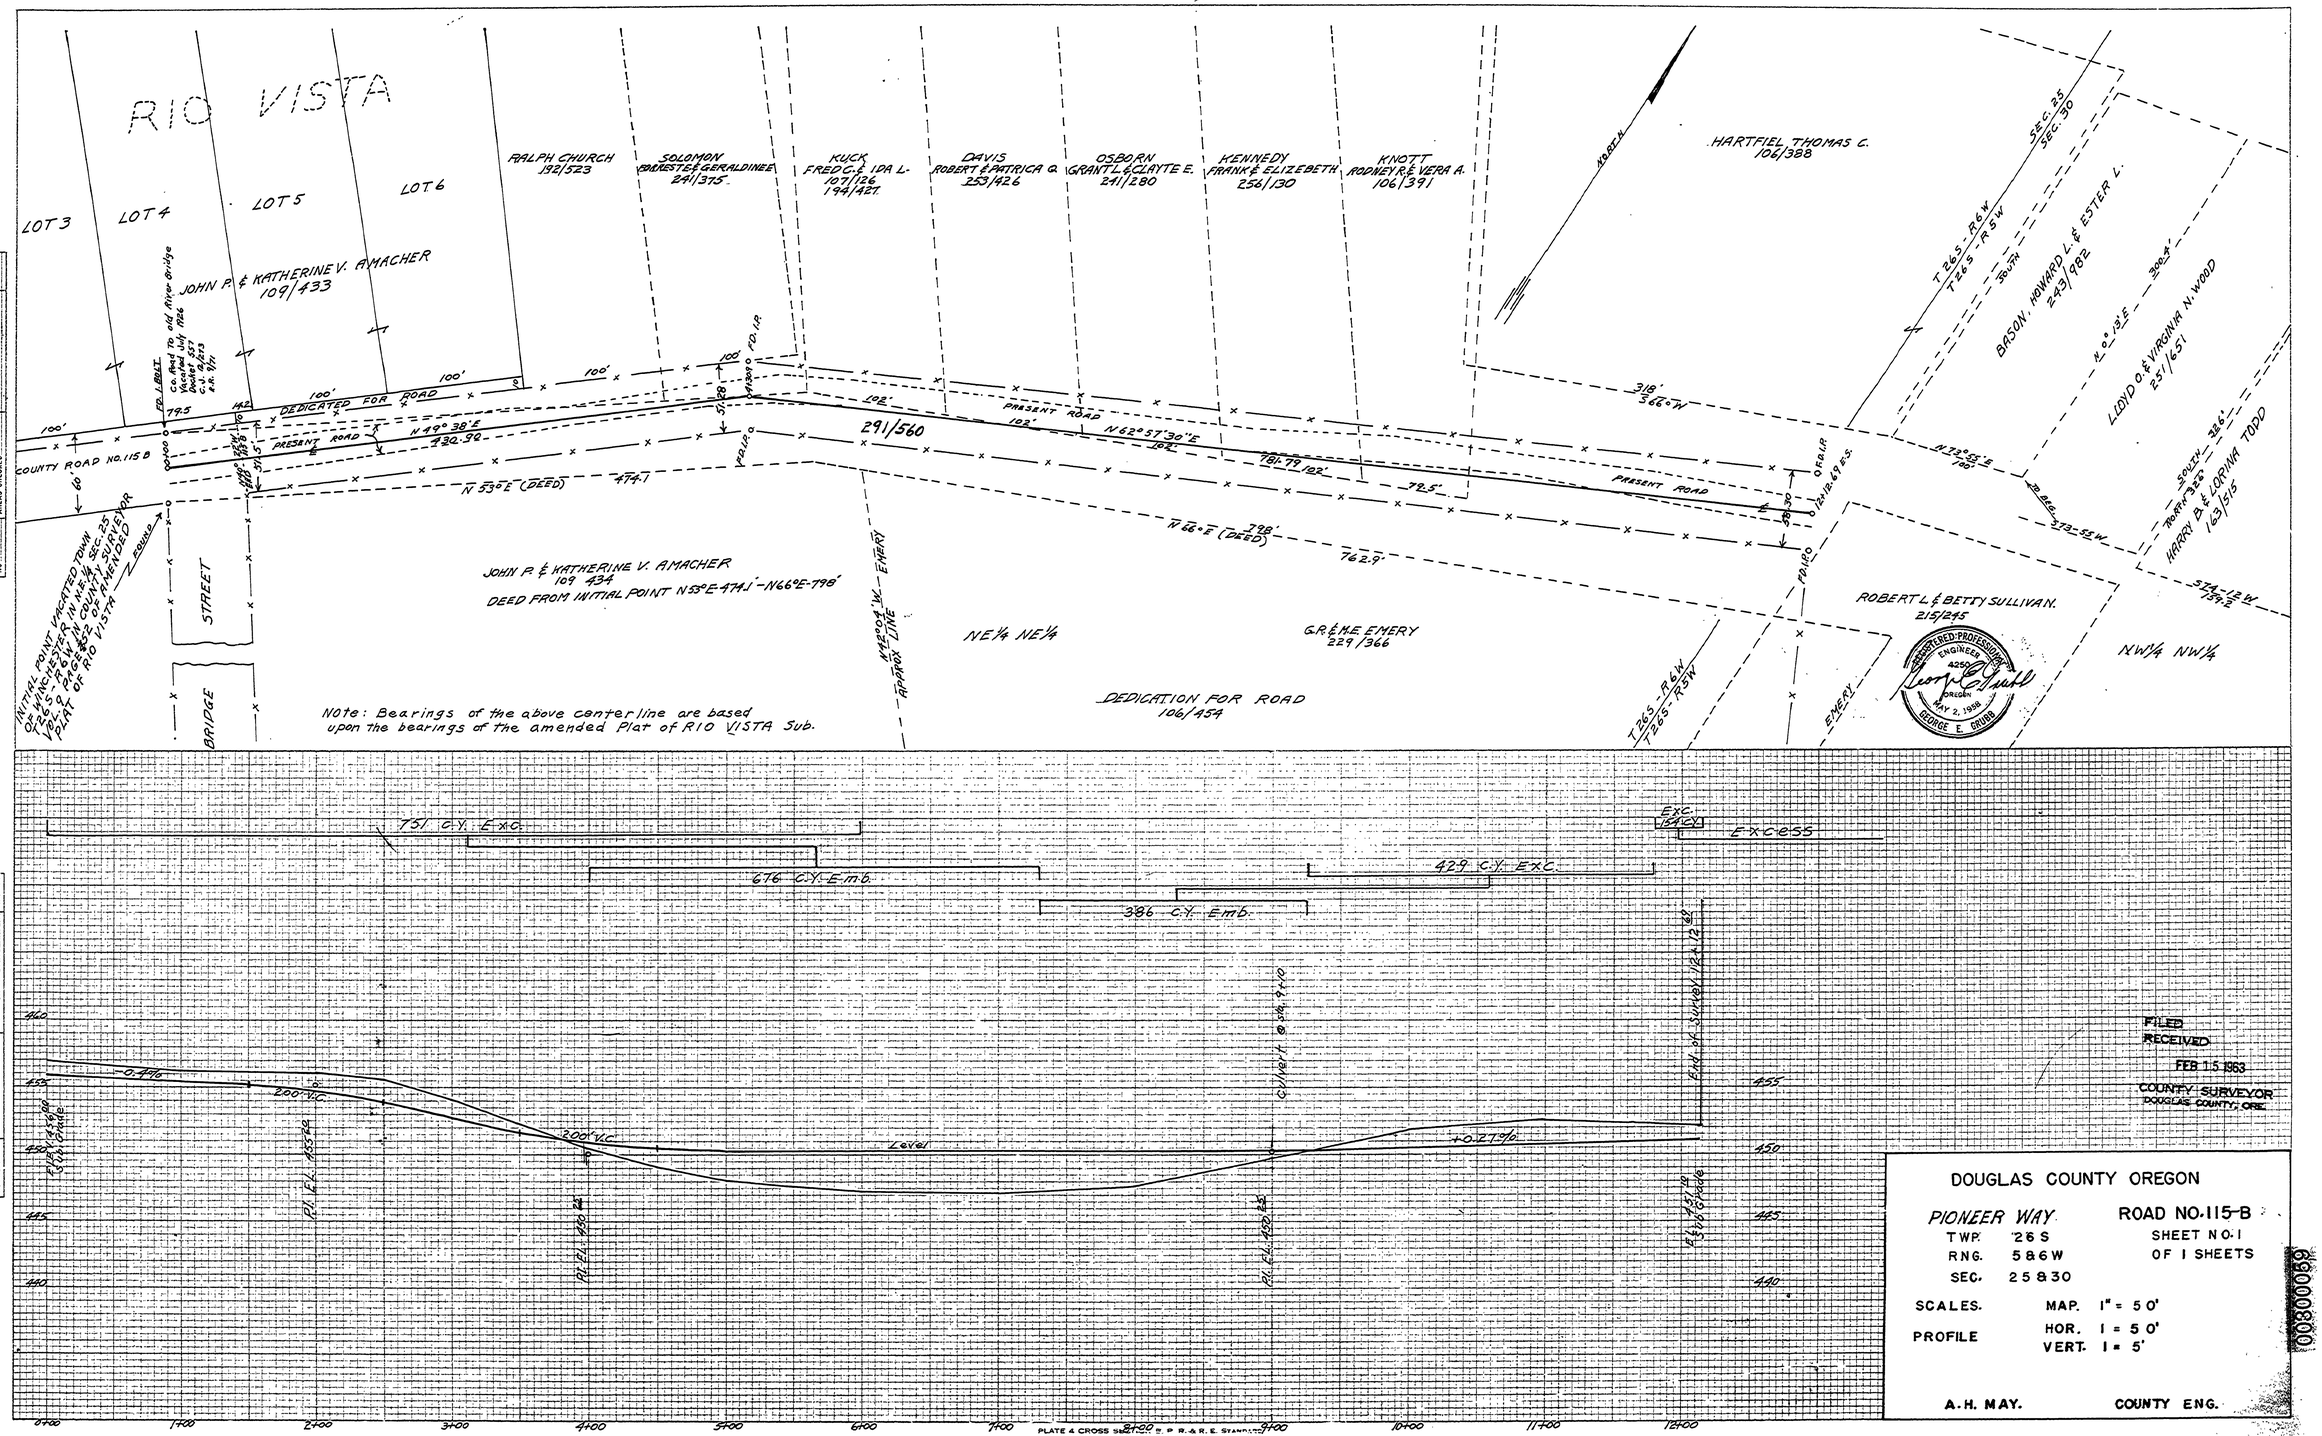

FILED
RECEIVED
FEB 15 1963
COUNTY SURVEYOR
DOUGLAS COUNTY, ORE.

DOUGLAS COUNTY OREGON

PIONEER WAY — ROAD NO. 115-B

TWP. 26 S
RNG. 5 & 6 W
SEC. 25 & 30

SHEET NO. 1 OF 1 SHEETS

SCALES. MAP. 1" = 50'
PROFILE HOR. 1 = 50'
VERT. 1 = 5'

A.H. MAY. COUNTY ENG.

FINAL SURVEY — SURVEYED, PLOTTED, TEMPLATE, AREAS, AREAS CHECKED — NOTE BOOK — NO. — BY — DATE

ORIGINAL SURVEY — SURVEYED, PLOTTED, TEMPLATE, AREAS, AREAS CHECKED — NOTE BOOK — NO. — BY — DATE

M.P. 0.30 - 0.58

C. Rd. # 115-B

no date

Sht. 1 of 1

66