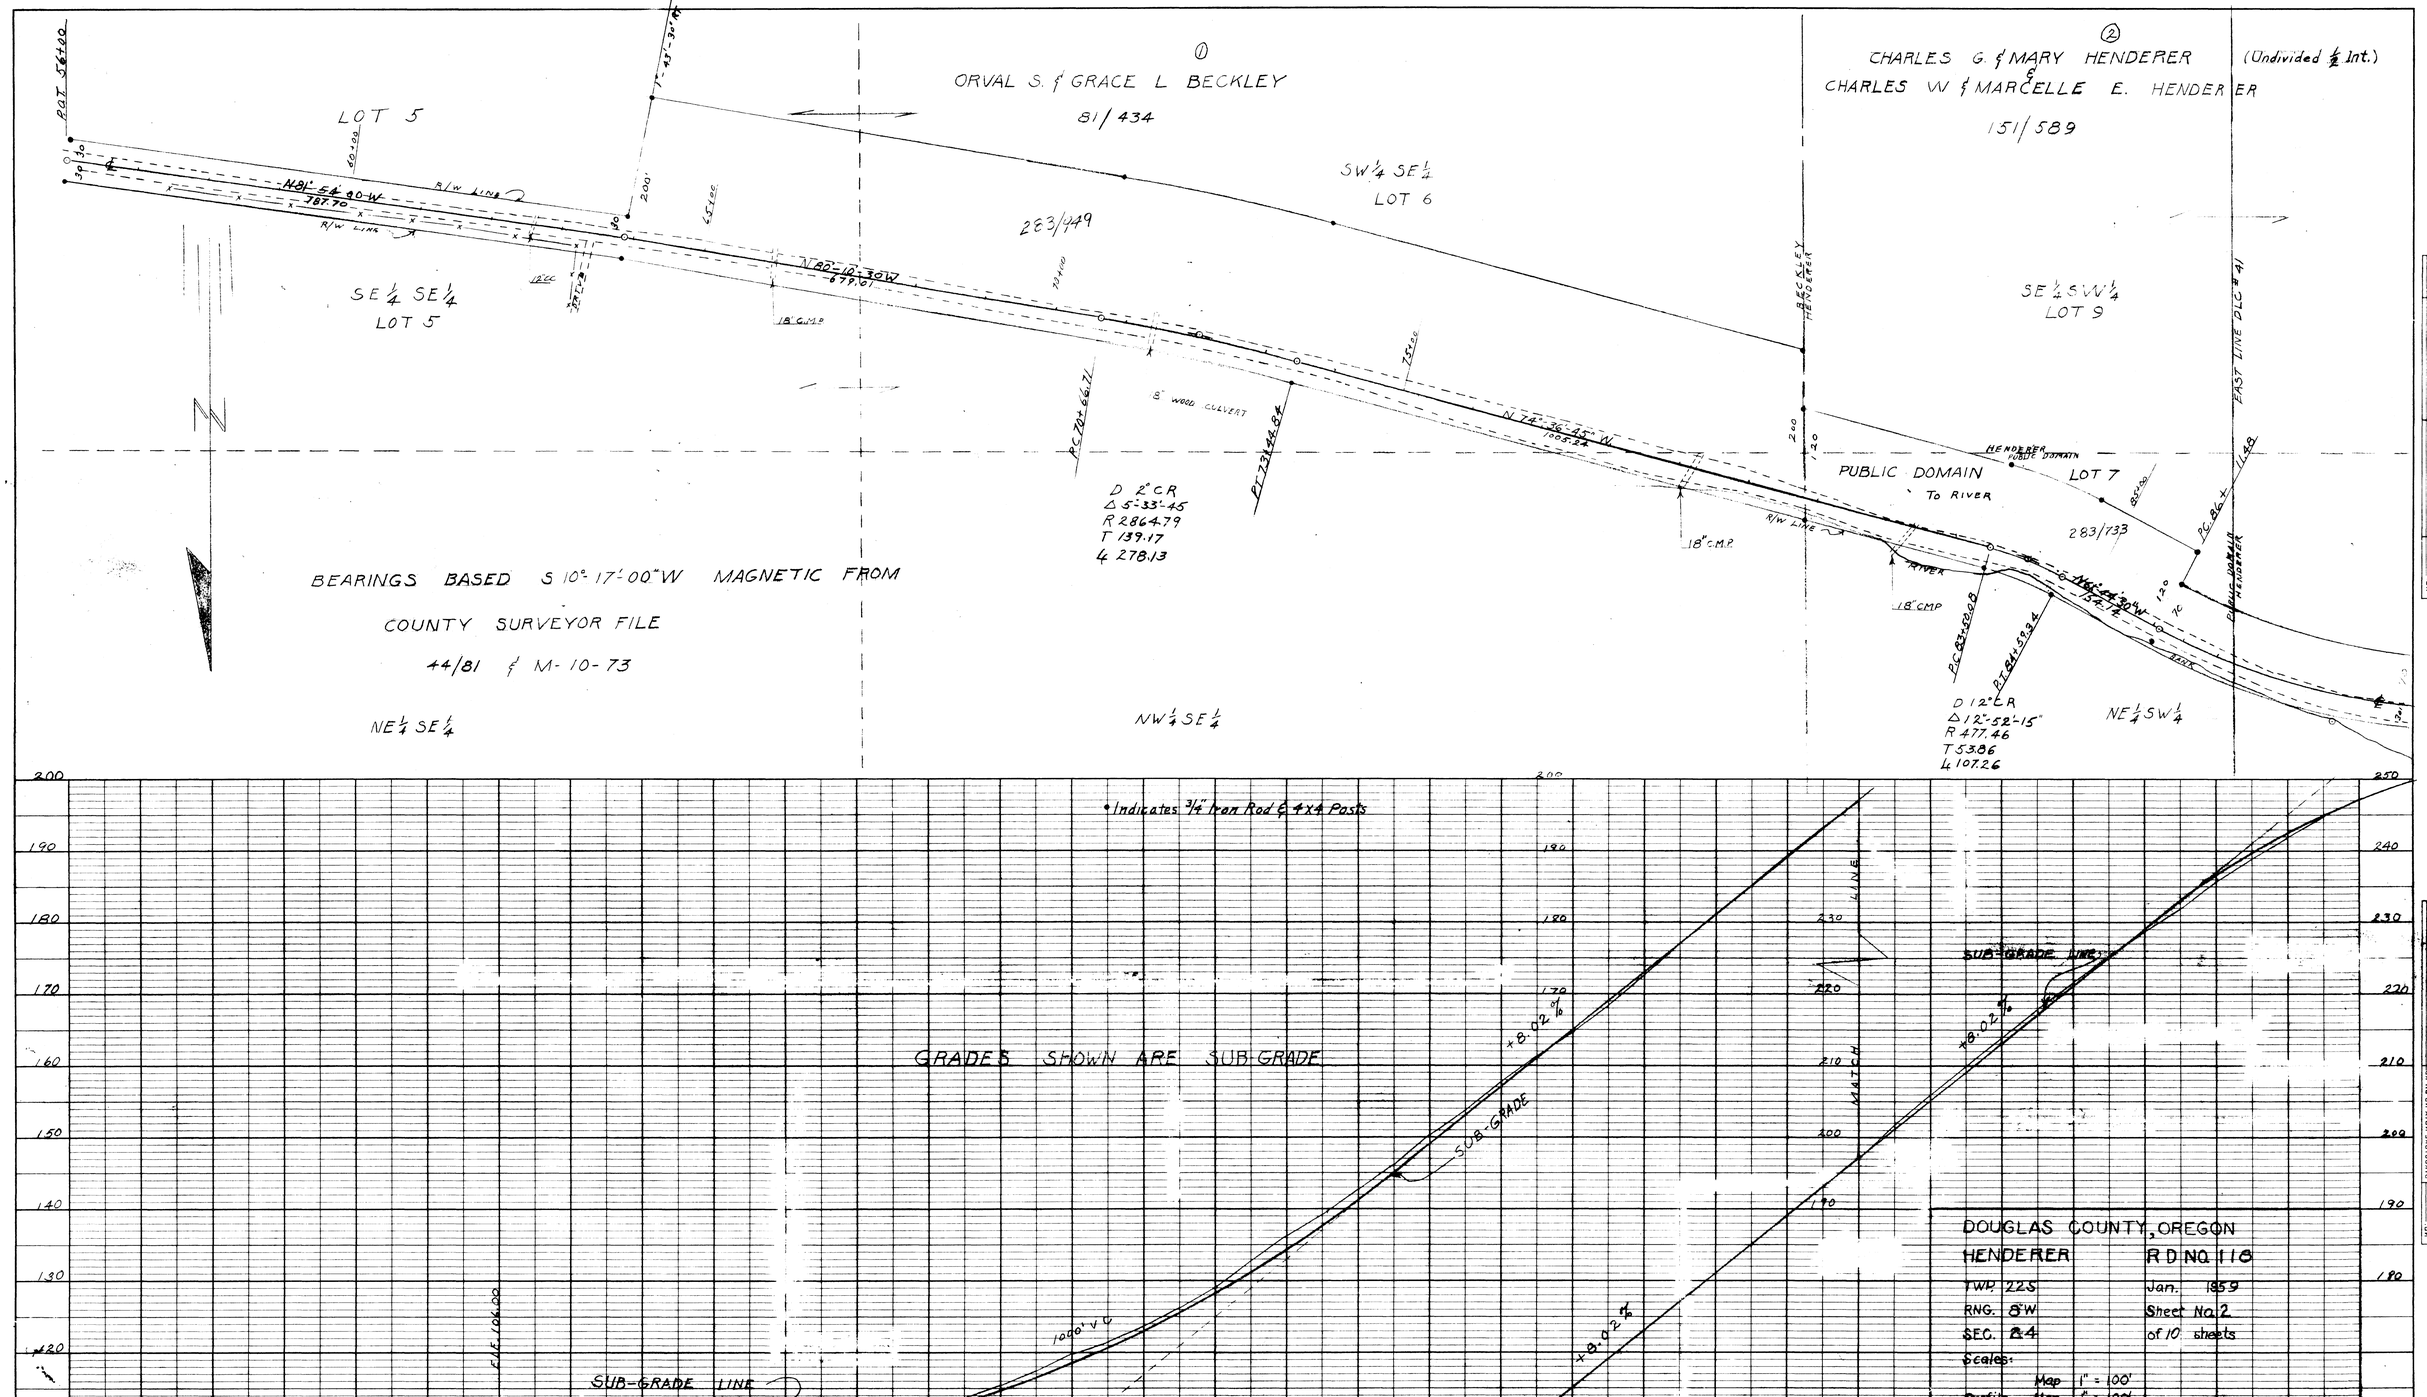
POT 56+00
LOT 5
N81°-54'-40"W
787.70
R/W LINE
R/W LINE
SE¼ SE¼
LOT 5
N80°-12'-30"W
877.61
18" C.M.P.
①
ORVAL S. & GRACE L BECKLEY
81/434
283/449
SW¼ SE¼
LOT 6
8" WOOD CULVERT
PC 70+66.71
PT 73+44.84
D 2° CR
Δ 5°-33'-45"
R 2864.79
T 139.17
L 278.13
N74°-36'-45"W
1005.24
18" C.M.P.
BECKLEY
HENDERER
②
CHARLES G. & MARY HENDERER (Undivided ½ Int.)
CHARLES W. & MARCELLE E. HENDERER
151/589
SE¼ SW¼
LOT 9
EAST LINE DLC #41
HENDERER
PUBLIC DOMAIN
PUBLIC DOMAIN
To RIVER
LOT 7
283/733
R/W LINE
RIVER
18" CMP
PC 83+32.08
PT 84+59.34
D 12° CR
Δ 12°-52'-15"
R 477.46
T 53.86
L 107.26
N66°-54'-30"W
154.72
PC 86+
PUBLIC DOMAIN
HENDERER
NE¼ SE¼
NW¼ SE¼
NE¼ SW¼
BEARINGS BASED S 10°-17'-00"W MAGNETIC FROM
COUNTY SURVEYOR FILE
44/81 & M-10-73
• Indicates ¾" Iron Rod & 4x4 Posts
GRADES SHOWN ARE SUB-GRADE
SUB-GRADE
+8.02%
SUB-GRADE LINE
+8.02%
+8.02%
MATCH LINE
SUB-GRADE LINE
+0.35%
100' V.C.
PC ELE 106.00
PT ELE 108.80
DOUGLAS COUNTY, OREGON
HENDERER
R D NO. 118
TWP. 22S
Jan. 1959
RNG. 5W
Sheet No. 2
SEC. 24
of 10 sheets
Scales:
Map 1" = 100'
Profile Hor. 1" = 100'
Vert. 1" = 10'
A.H. MAY
COUNTY ENGINEER
56+00
60+00
65+00
70+00
75+00
80+00
85+00
200
190
180
170
160
150
140
130
120
110
100
250
240
230
220
210
200
190
180
PLATE 1-PLAN-PROFILE C.P.R.&R.E. STANDARD
1004 AGERFOOT VELLUM-MADE AND PRINTED IN U.S.A.
EUGENE DIETZGEN CO.
NO. HOLE BOOK
HOLE BOOK
GUIDELINE HOLE AND ON MAP
B. MY HOLES
NO HOLES CHECKED
NO HOLES CHECKED
BIBMAKER
BIBMAKER
PROFILE
DATE
BY
NO. OLAWA CHECKED
NO HOLES CHECKED
NO HOLES CHECKED
BIBMAKER
PLAN
DATE
BY
01020159
M.H. 1-29-1959
Jan. 1959
RD. #118 Sheet #2 of 10 sheets