SEC. 24 T28S R6W W.M.

RD. 121

FILED
RECEIVED
AUG 1 1975
COUNTY SURVEYOR
DOUGLAS CO. OREG.

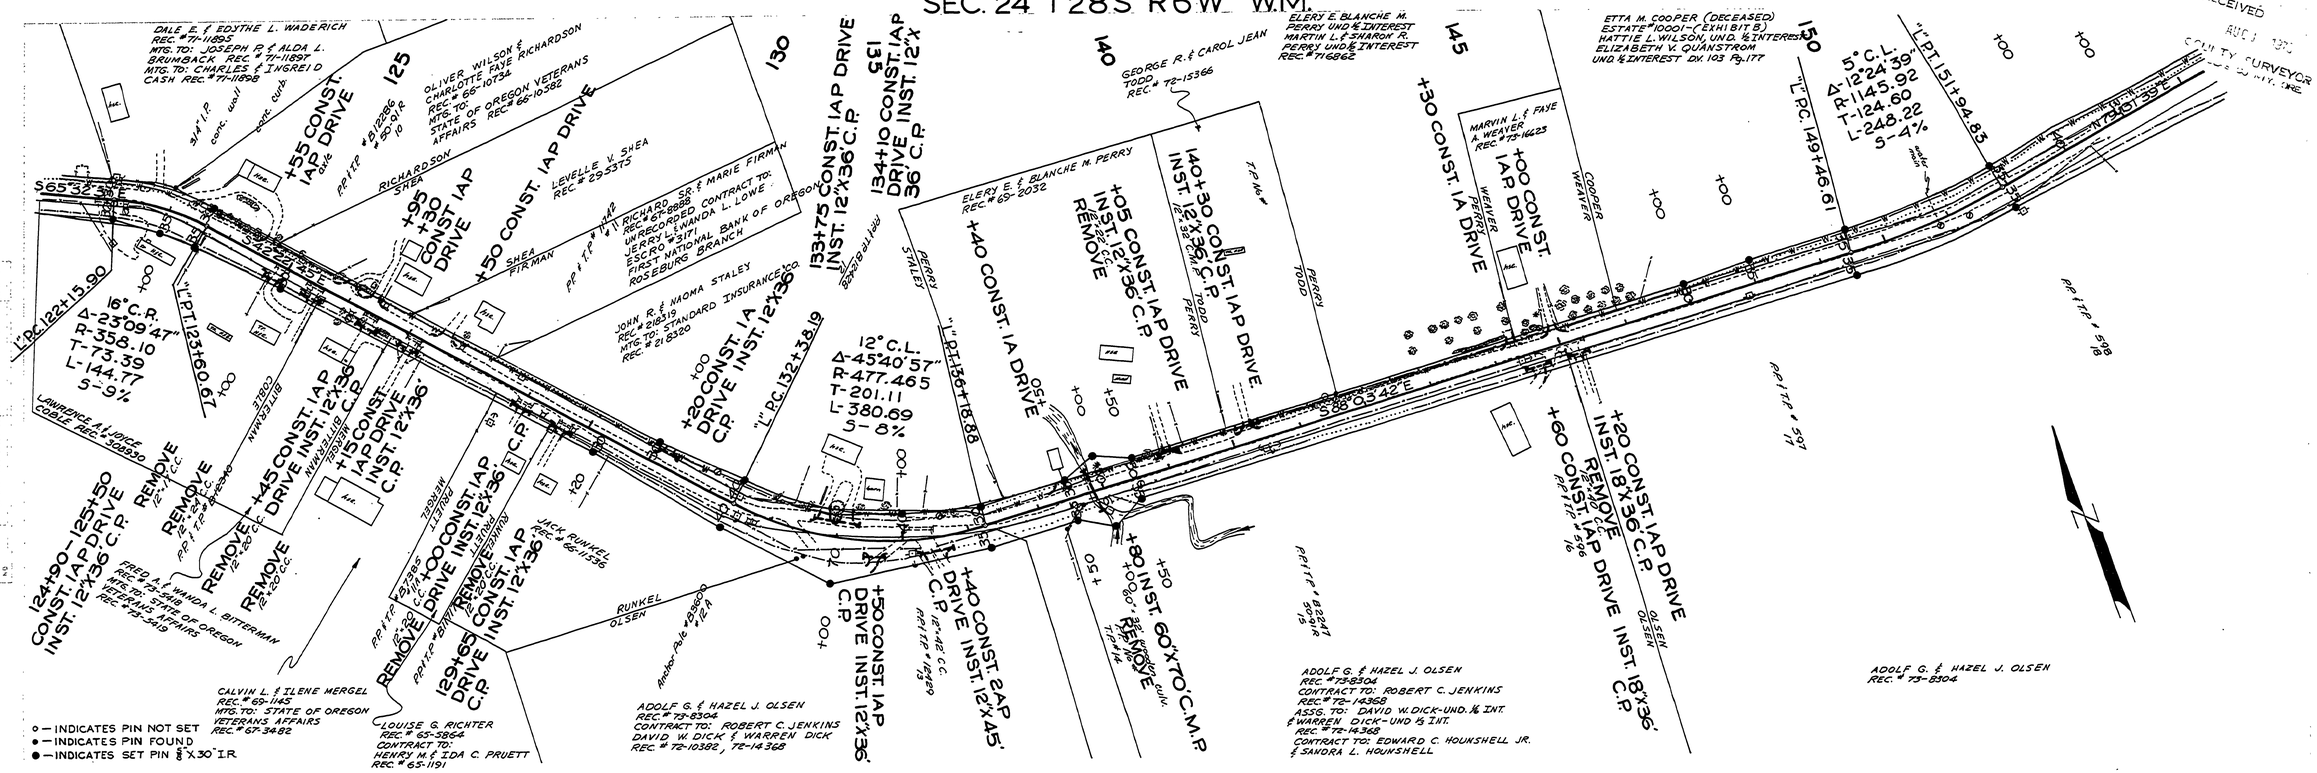
DALE E. & EDYTHE L. WADERICH REC. #71-11895
MTG. TO: JOSEPH P. & ALDA L. BRUMBACK REC. # 71-11891
MTG. TO: CHARLES E. & INGRED CASH REC. #71-11898
OLIVER WILSON & CHARLOTTE FAYE RICHARDSON REC. # 66-10734
MTG. TO: STATE OF OREGON VETERANS AFFAIRS REC. # 66-10382
LEVELLE V. SHEA REC. # 29-5375
RICHARD SR. & MARIE FIRMAN UNRECORDED CONTRACT TO: LERROY & WANDA L. LOWE
ESCROW #3171
FIRST NATIONAL BANK OF OREGON ROSEBURG BRANCH
JOHN R. & NAOMA STALEY REC. # 21-8319
MTG. TO: STANDARD INSURANCE CO. REC. # 21-8320
ELERY E. & BLANCHE M. PERRY REC. # 69-2032
ELERY E. BLANCHE M. PERRY UND. ½ INTEREST
MARTIN L. & SHARON R. PERRY UND. ½ INTEREST
REC. # 71-6862
GEORGE R. & CAROL JEAN TODD REC. # 72-15366
MARVIN L. & FAYE A. WEAVER REC. # 72-14623
ETTA M. COOPER (DECEASED) ESTATE # 10001-(EXHIBIT B)
HATTIE L. WILSON, UND. ½ INTEREST
ELIZABETH V. QUANSTROM UND. ½ INTEREST DV. 103 Pg. 177
LAWRENCE A. & JOYCE COBLE REC. # 70-8930
FRED A. & WANDA L. BITTERMAN REC. # 72-5148
MTG. TO: STATE OF OREGON VETERANS AFFAIRS REC. # 73-3419
CALVIN L. & ILENE MERGEL REC. # 69-1145
MTG. TO: STATE OF OREGON VETERANS AFFAIRS REC. # 67-3482
LOUISE G. RICHTER REC. # 65-5864
CONTRACT TO: HENRY M. & IDA C. PRUETT REC. # 65-1191
JACK RUNKEL REC. # 65-11336
ADOLF G. & HAZEL J. OLSEN REC. # 73-8304
CONTRACT TO: ROBERT C. JENKINS
DAVID W. DICK & WARREN DICK REC. # 72-10382, 72-14368
ADOLF G. & HAZEL J. OLSEN REC. # 73-8304
CONTRACT TO: ROBERT C. JENKINS REC. # 72-14359
ASSG. TO: DAVID W. DICK-UND. ½ INT. & WARREN DICK-UND ½ INT. REC. # 72-14368
CONTRACT TO: EDWARD C. HOUNSHELL JR. & SANDRA L. HOUNSHELL
ADOLF G. & HAZEL J. OLSEN REC. # 73-8304
S65°32'39"E
S86°03'42"E
N73°51'39"E
16° C.L. Δ-23°09'47" R-358.10 T-73.39 L-144.77 S-9%
12° C.L. Δ-45°40'57" R-477.465 T-201.11 L-380.69 S-8%
5° C.L. Δ-12°24'39" R-1145.92 T-124.60 L-248.22 S-4%
"L" PC. 122+15.90
"L" PT. 123+60.61
"L" PC. 132+38.19
"L" PT. 136+18.88
"L" PC. 149+46.61
"L" PT. 151+94.83
124+90-125+50 CONST. IAP DRIVE INST. 12"X36" C.P.
+55 CONST. IAP DRIVE
+95 +30 CONST. IAP DRIVE
+50 CONST. IAP DRIVE
+45 CONST. IAP DRIVE INST. 12"X36" C.P.
+15 CONST. IAP DRIVE INST. 12"X36" C.P.
+20 CONST. IA DRIVE INST. 12"X36" C.P.
+00 CONST. IAP DRIVE INST. 12"X36" C.P.
129+65 CONST. IAP DRIVE INST. 12"X36" C.P.
133+75 CONST. IAP DRIVE INST. 12"X36" C.P.
134+10 CONST. IAP DRIVE INST. 12"X36" C.P.
+40 CONST. IA DRIVE
+05 CONST. IAP DRIVE INST. 12"X36" C.P.
140+30 CONST. IAP DRIVE INST. 12"X36" C.P.
+30 CONST. IA DRIVE
+00 CONST. IAP DRIVE
+40 CONST. 2AP DRIVE INST. 12"X45" C.P.
+50 CONST. IAP DRIVE INST. 12"X36" C.P.
+80 INST. 60"X70' C.M.P.
+20 CONST. IAP DRIVE INST. 18"X36" C.P.
+60 CONST. IAP DRIVE INST. 18"X36" C.P.
REMOVE
RUNKEL
OLSEN
COOPER
WEAVER
PERRY
TODD
STALEY
BITTERMAN
COBLE
HENGER
PRUETT
MERGEL
RICHTER
Anchor-Pole #23900 12'A
RP 1 TP # 598 18
RP 1 TP # 597 17
RP 1 TP # 22241 20 OAK 73
RP 1 TP # 16289 13
RP 1 TP # 16 14
RP 1 TP # 5 16
RP 1 TP # 5 18
RP 1 TP # 5 17