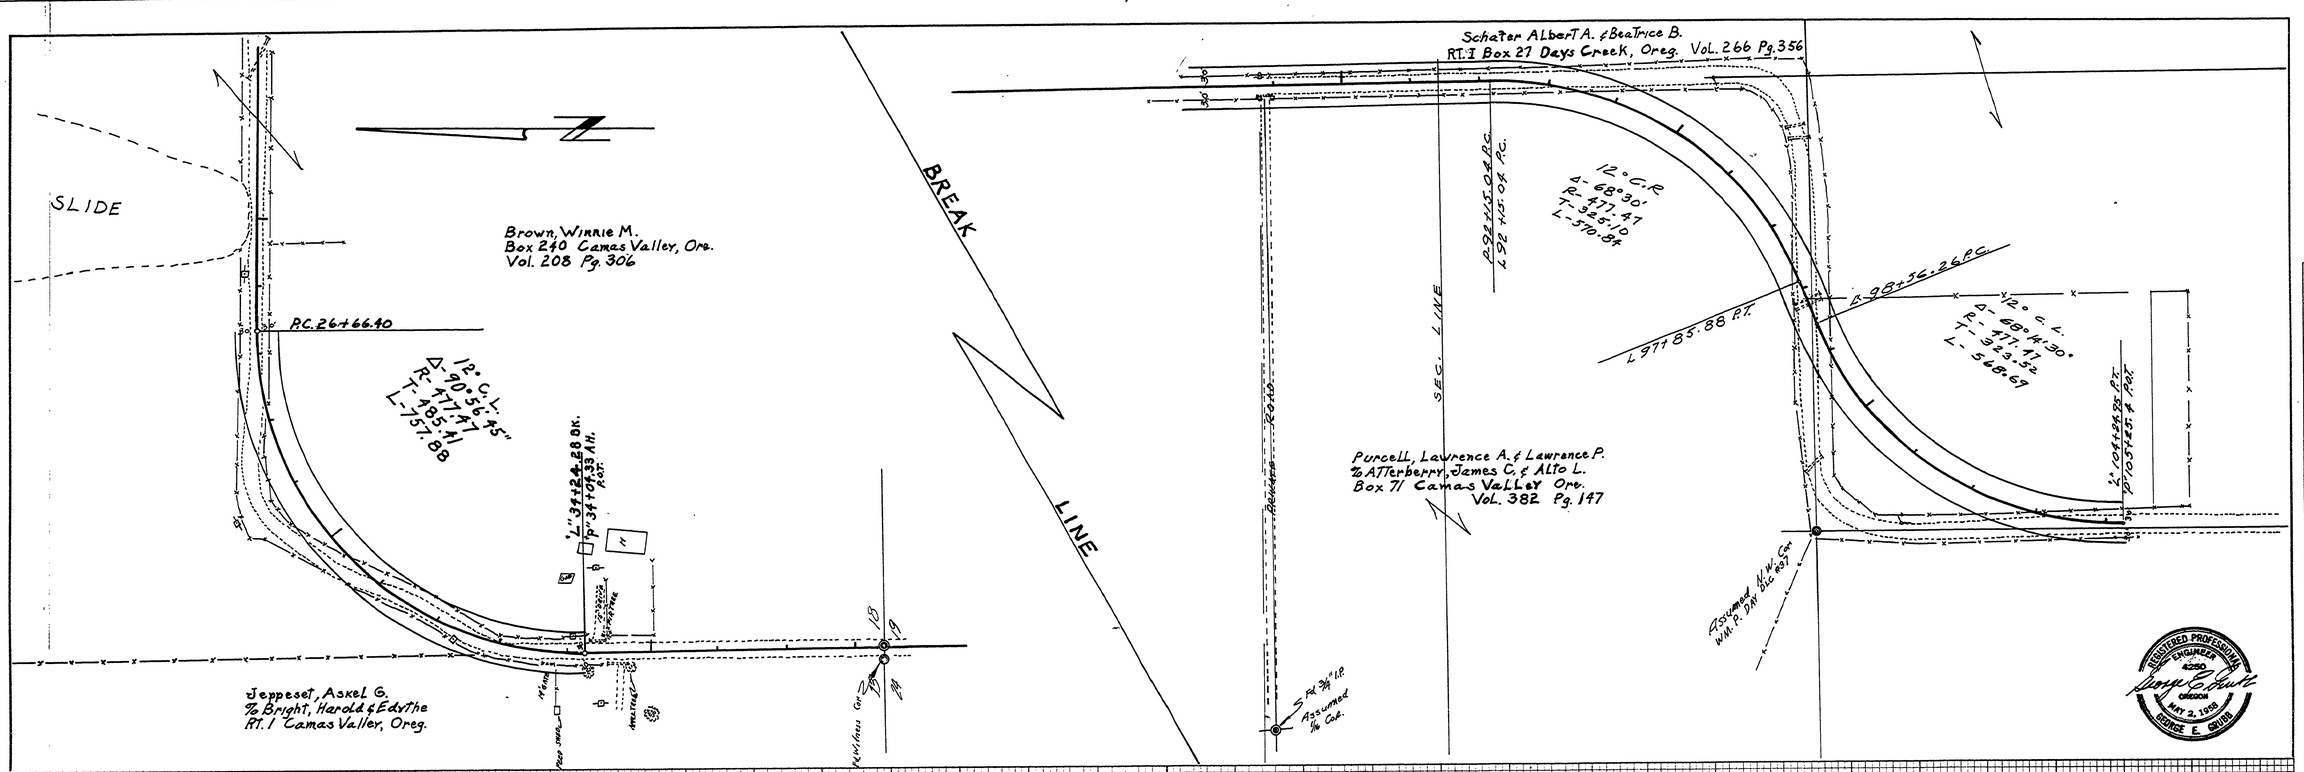

RD	NOTE BOOK	VERIFIED CHECKED	
		LEFTFILE	
	ZIMMER	LYOLLES	
	OMCINTY	DRAWN	
			BA
			DATE

FILED
RECEIVED
MAY 19 1966
COUNTY SURVEYOR
DOUGLAS COUNTY, OREG.

Douglas County Road Dept.
WEST CAMAS RD. #129
Date May 1967 Sht. 1 Of 1
George E. Grubb County Eng.

00490063

M.P. 0.49-0.63

May '67
Co. Rd. #129 Sht. 1 of 1