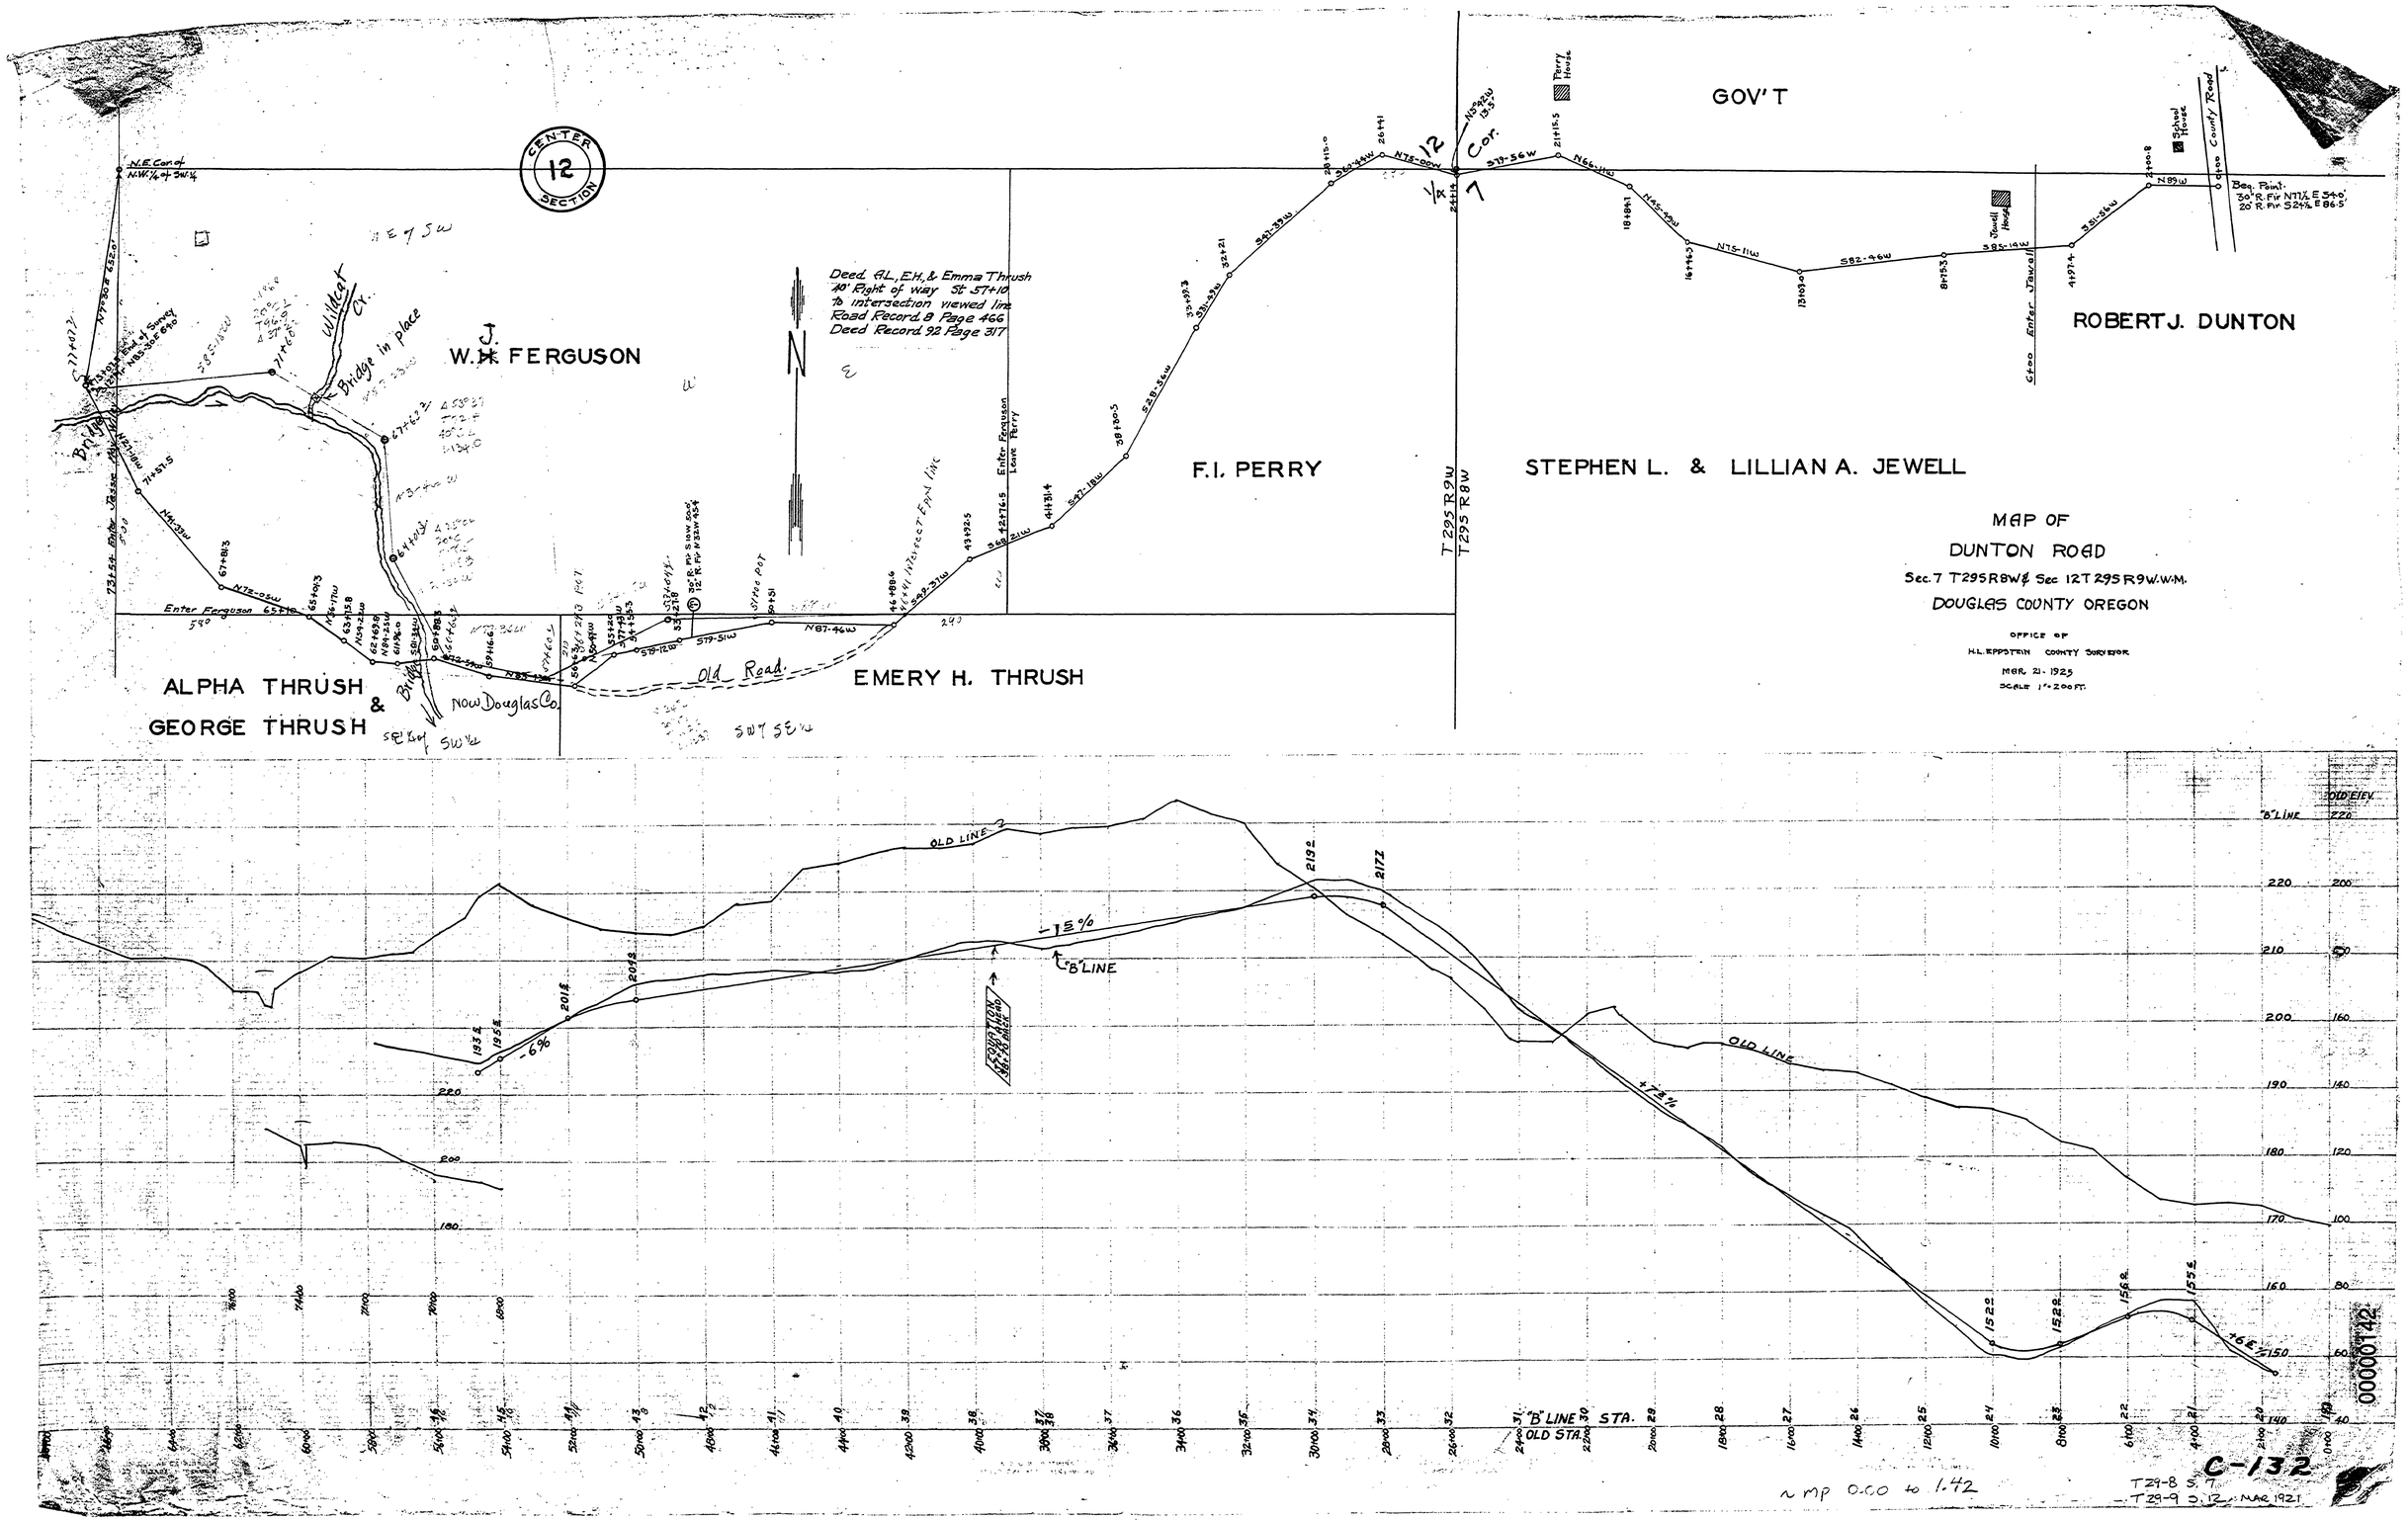
CENTER SECTION 12
N.E. Cor. of N.W. ¼ of SW ¼
W. J. FERGUSON
Bridge in place
Wildcat Cr.
Deed G.L., E.H., & Emma Thrush 40' Right of way St 57+10 to intersection viewed line Road Record 8 Page 466 Deed Record 92 Page 317
Enter Ferguson
Leave Perry
F.I. PERRY
GOV'T
Perry House
School House
Jewell House
Enter Jewell
County Road
ROBERT J. DUNTON
STEPHEN L. & LILLIAN A. JEWELL
T 29 S R 9 W
T 29 S R 8 W
Old Road
EMERY H. THRUSH
ALPHA THRUSH & GEORGE THRUSH
Now Douglas Co.
MAP OF
DUNTON ROAD
Sec. 7 T 29 S R 8 W & Sec 12 T 29 S R 9 W W.M.
DOUGLAS COUNTY OREGON
OFFICE OF
H.L. EPPSTEIN COUNTY SURVEYOR
MAR 21 - 1925
SCALE 1" = 200 FT.
OLD LINE
"B" LINE
-15%
-6%
+7.5%
+6.5%
"B" LINE STA.
OLD STA.
OLD ELEV.
C-132
T29-8 S.T.
T29-9 D.12 MAR 1921
~ mp 0.00 to 1.42