GENERAL SERVICES DIVISION
FEDERAL HOUSING ADMINISTRATION

CLOVERDALE ADDITION - ROSEBURG, OREGON
SCHEDULE 5
LATERAL 'C'
MAIN 2

SCALE: AS NOTED	DATE: MARCH 29, 1957	SHEET 4 OF 6	
DES. DWR DR. ALS CK.	CORNELL, HOWLAND, HAYES & MERRYFIELD CORVALLIS, OREGON ENGINEERS BOISE, IDAHO	DWG. NO. C-371-4	

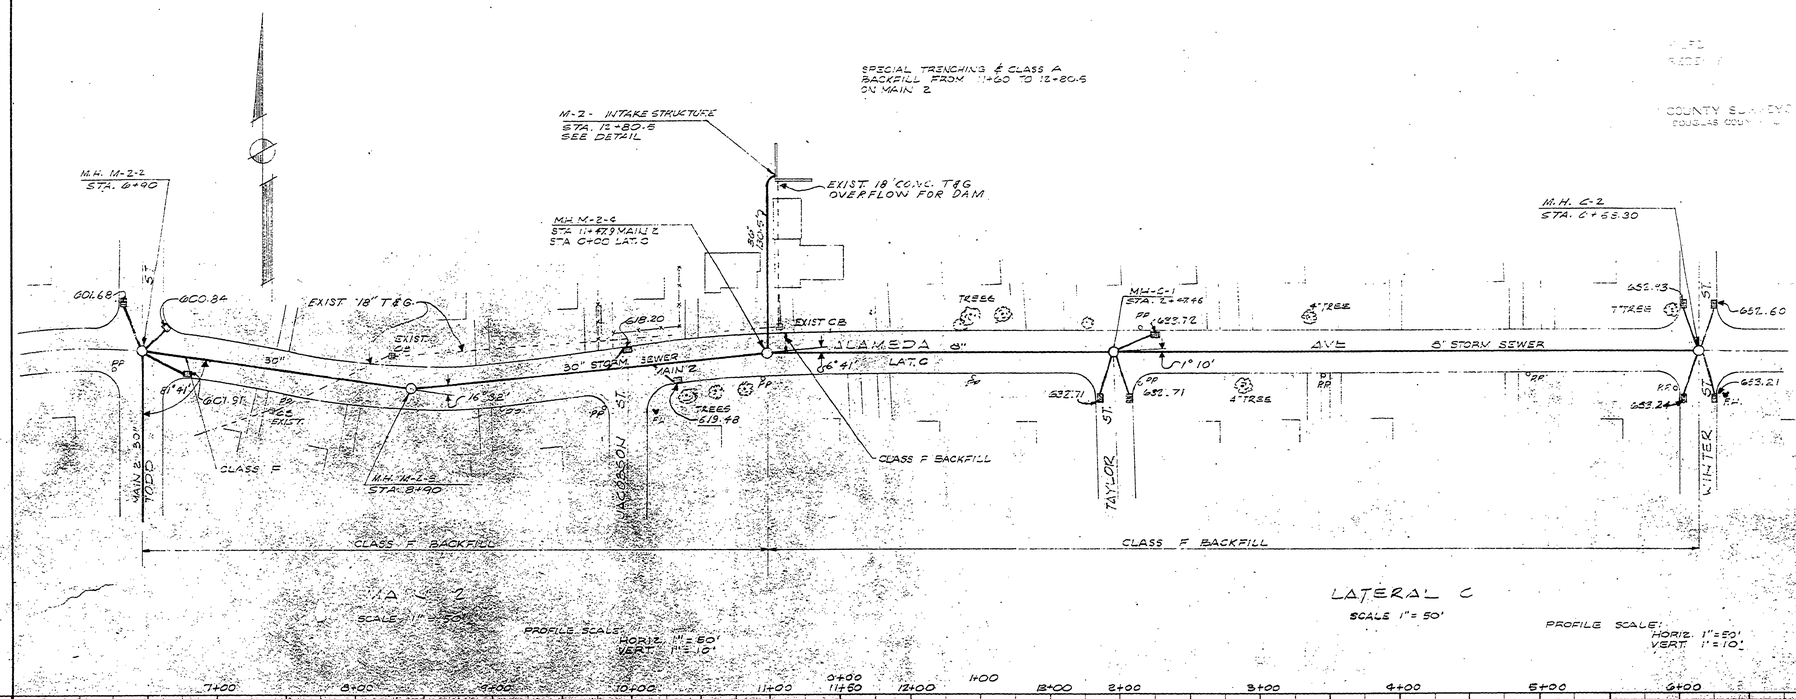

MAR 1957

M.P. 0.54 - 0.76

Co. Rd. # 262 (150) Sheet 17 of 19

(8)

005400076