FINAL SURVEY		BY	DATE
NOTE BOOK	SURVEYED		
	PLOTTED		
NO.	TEMPLATE		
	AREAS		
	AREAS CHECKED		

FILED
RE EIVED

COUNT SURVEYOR
DOUG A COUNTY ORE

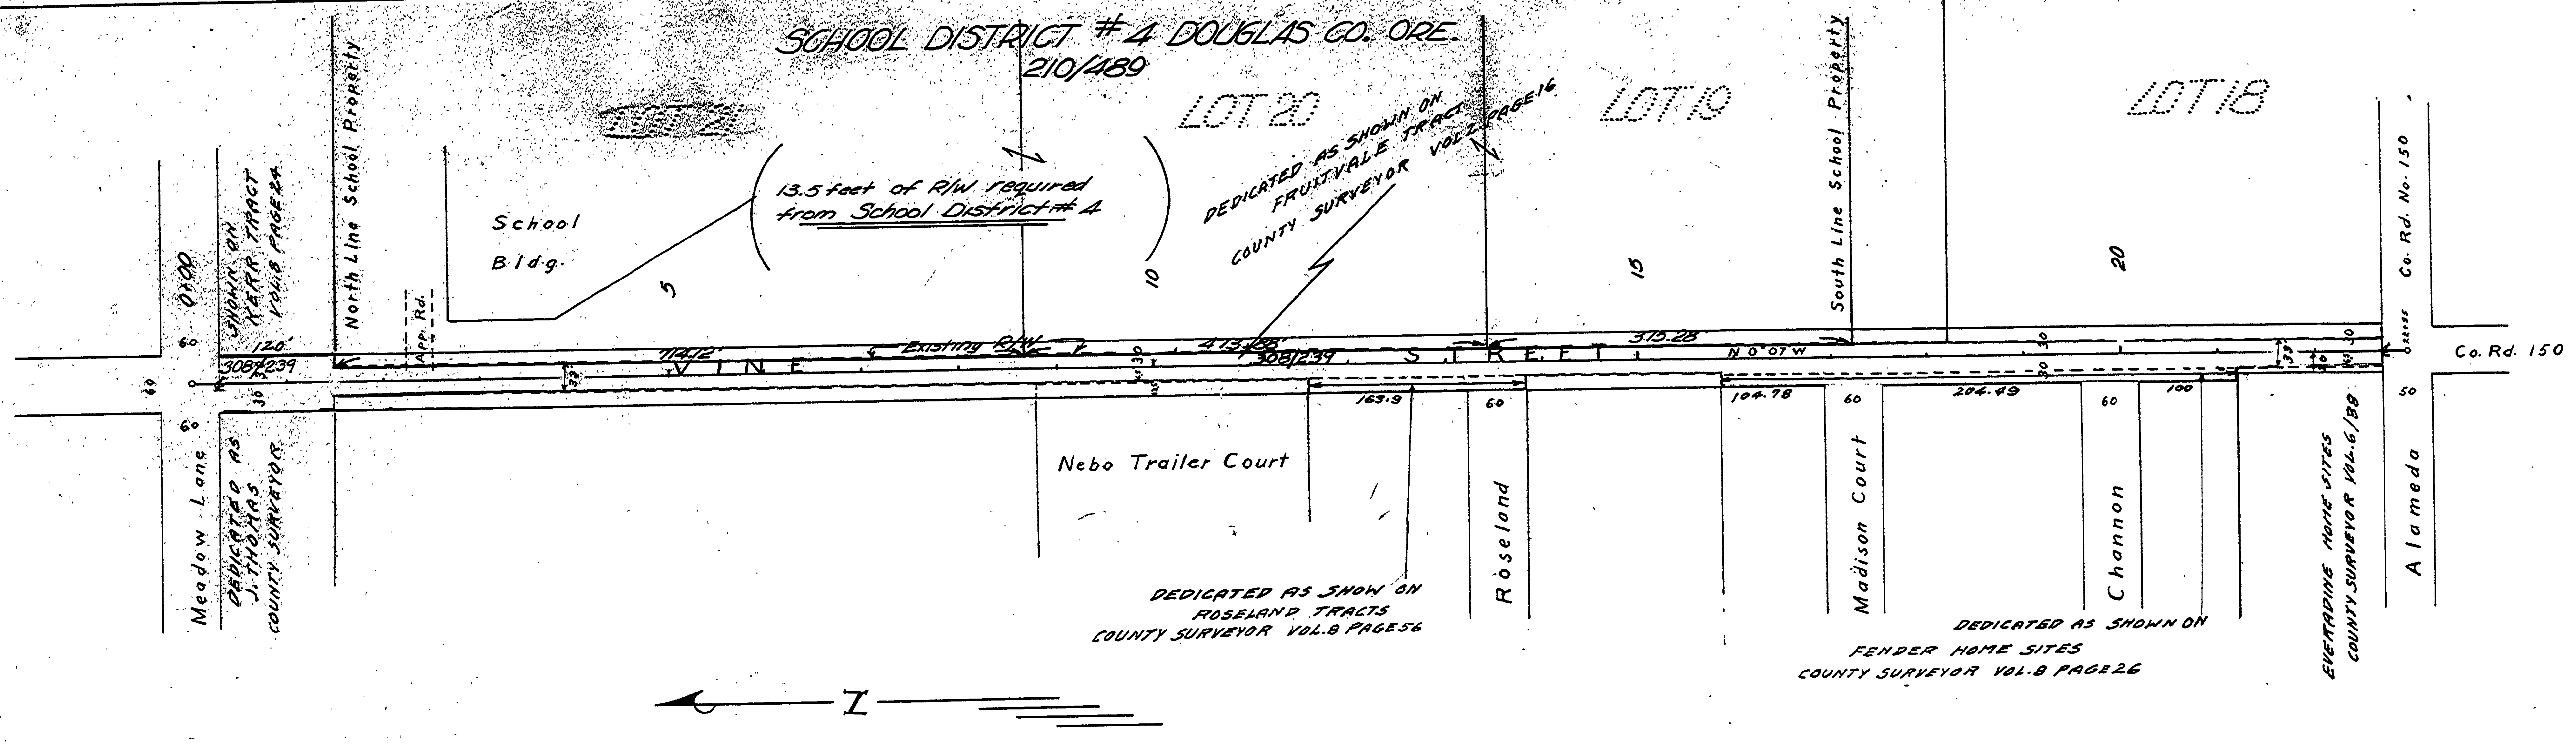
SCHOOL DISTRICT #4 DOUGLAS CO. ORE.
210/489
LOT 20
LOT 19
LOT 18
North Line School Property
South Line School Property
School
Bldg.
13.5 feet of R/W required from School District #4
DEDICATED AS SHOWN ON FRUITVALE TRACT COUNTY SURVEYOR VOL.2 PAGE 16
5
10
15
20
0+00
SHOWN ON KERR TRACT VOL.5 PAGE 24
App. Rd.
120'
308/239
714.12'
Existing R/W
413.88'
308/239
315.28'
N 0°07' W
VINE STREET
60
60
60
30
30
33
Meadow Lane
DEDICATED AS J. THOMAS COUNTY SURVEYOR
Nebo Trailer Court
163.9
60
Roseland
DEDICATED AS SHOW ON ROSELAND TRACTS COUNTY SURVEYOR VOL.8 PAGE 56
104.78
60
Madison Court
204.49
60
Channon
100
DEDICATED AS SHOWN ON FENDER HOME SITES COUNTY SURVEYOR VOL.8 PAGE 26
EVERADING HOME SITES COUNTY SURVEYOR VOL.6/38
Co. Rd. No. 150
Co. Rd. 150
22+95
50
Alameda
N

SAMUEL C. BRADEN D.L.C. 63
T. 27 S. R. 6 W. W.M. Sec. 12

VINE STREET ROAD NUMBER 150-A
ADOPTED BY RESOLUTION OF COUNTY COURT
SHOWN IN RED AUG. 24, 1956
C.C. Hill COUNTY JUDGE
Frank Ashby COUNTY COMM.
Wm. T. Evans COUNTY COMM.

FILED
RECEIVED
FEB 15 1963
COUNTY SURVEYOR
DOUGLAS COUNTY, ORE.

ORIGINAL SURVEY		BY	DATE
NOTE BOOK	SURVEYED		
	PLOTTED		
NO.	TEMPLATE		
	AREAS		
	AREAS CHECKED		

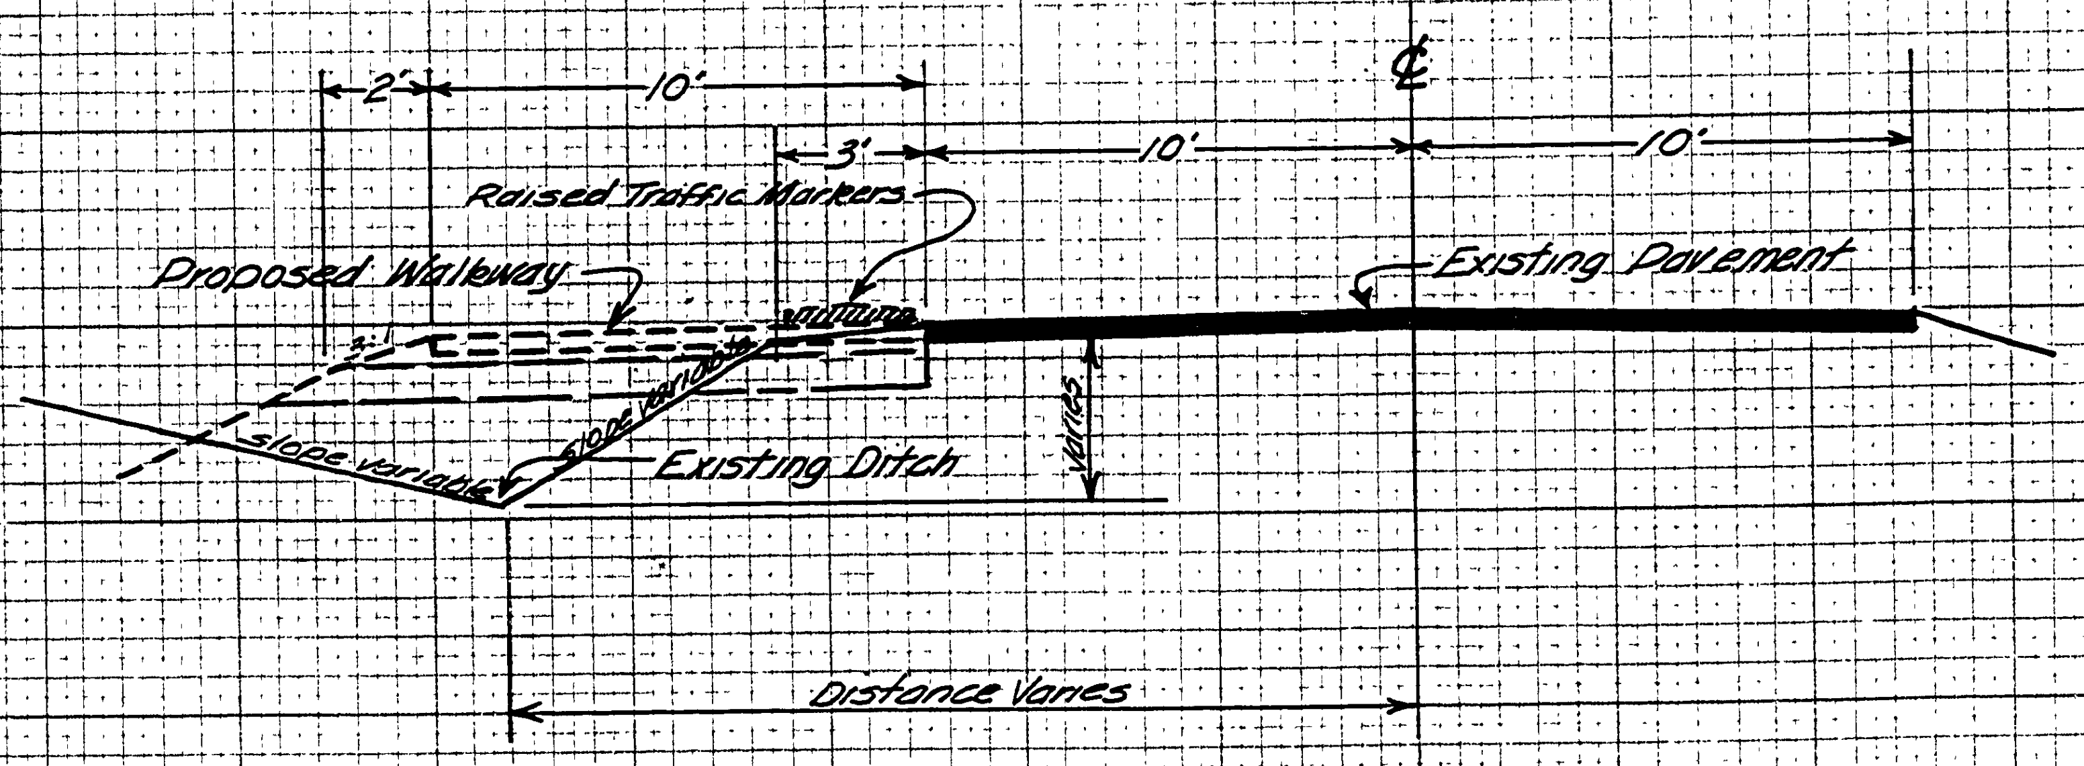

TYPICAL SECTION STA. 0+00 to 17+25
SCALE - 1" = 4'

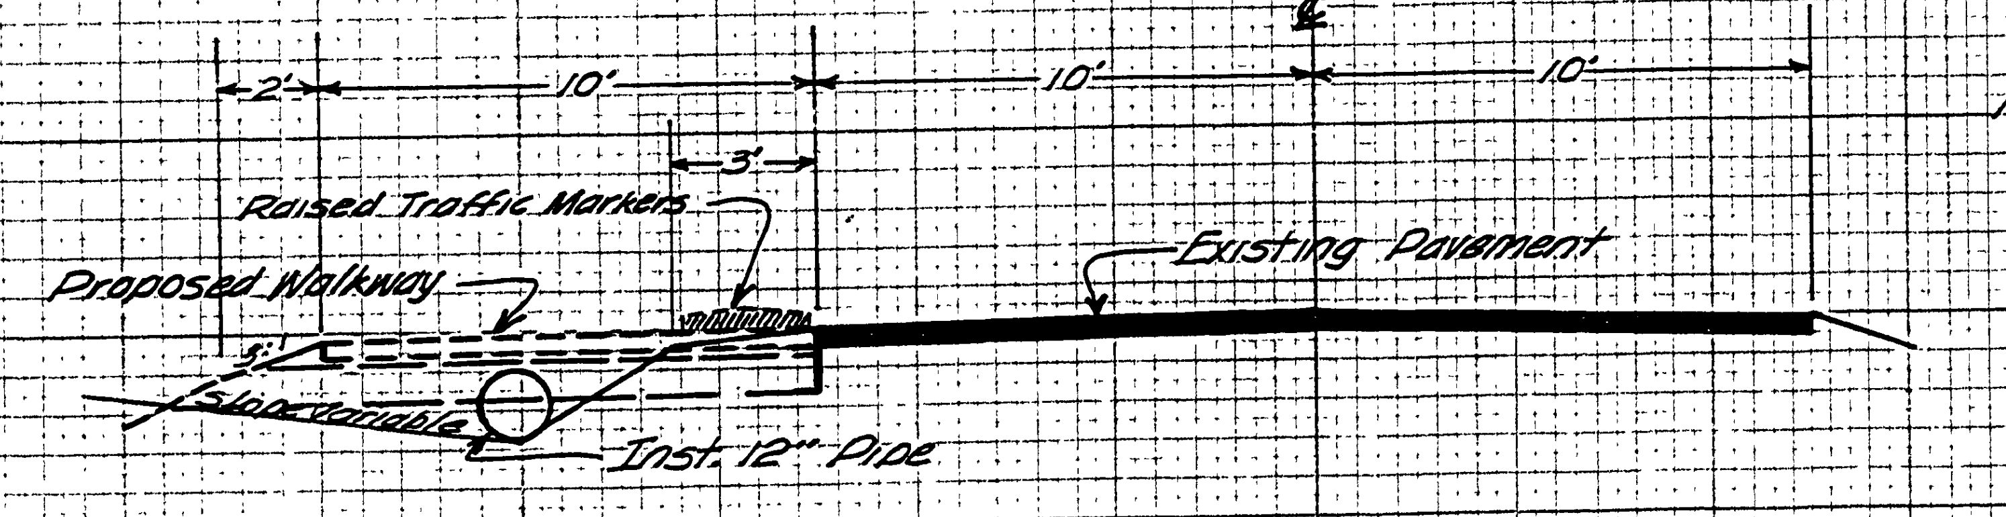

TYPICAL SECTION STA. 17+25 to 22+80
SCALE - 1" = 4"

REGISTERED PROFESSIONAL ENGINEER
George E. Grubb
OREGON
MAY 2, 1958
GEORGE E. GRUBB

Douglas County Road Dept.
Vine Street - Rd. No. 150-A
Date 10-11-61 Sheet 1 of 1
A.H. MAY Co. Engr.

00280070

PLATE 4 CROSS SECTION B. P. R. & R. E. STANDARD
EUGENE DIETZGEN CO., CHICAGO - NEW YORK

M.P. 0.28- 0.72

10/11/61

Co. Rd. # 150-A sht. 1of 1 ⑫⑤