



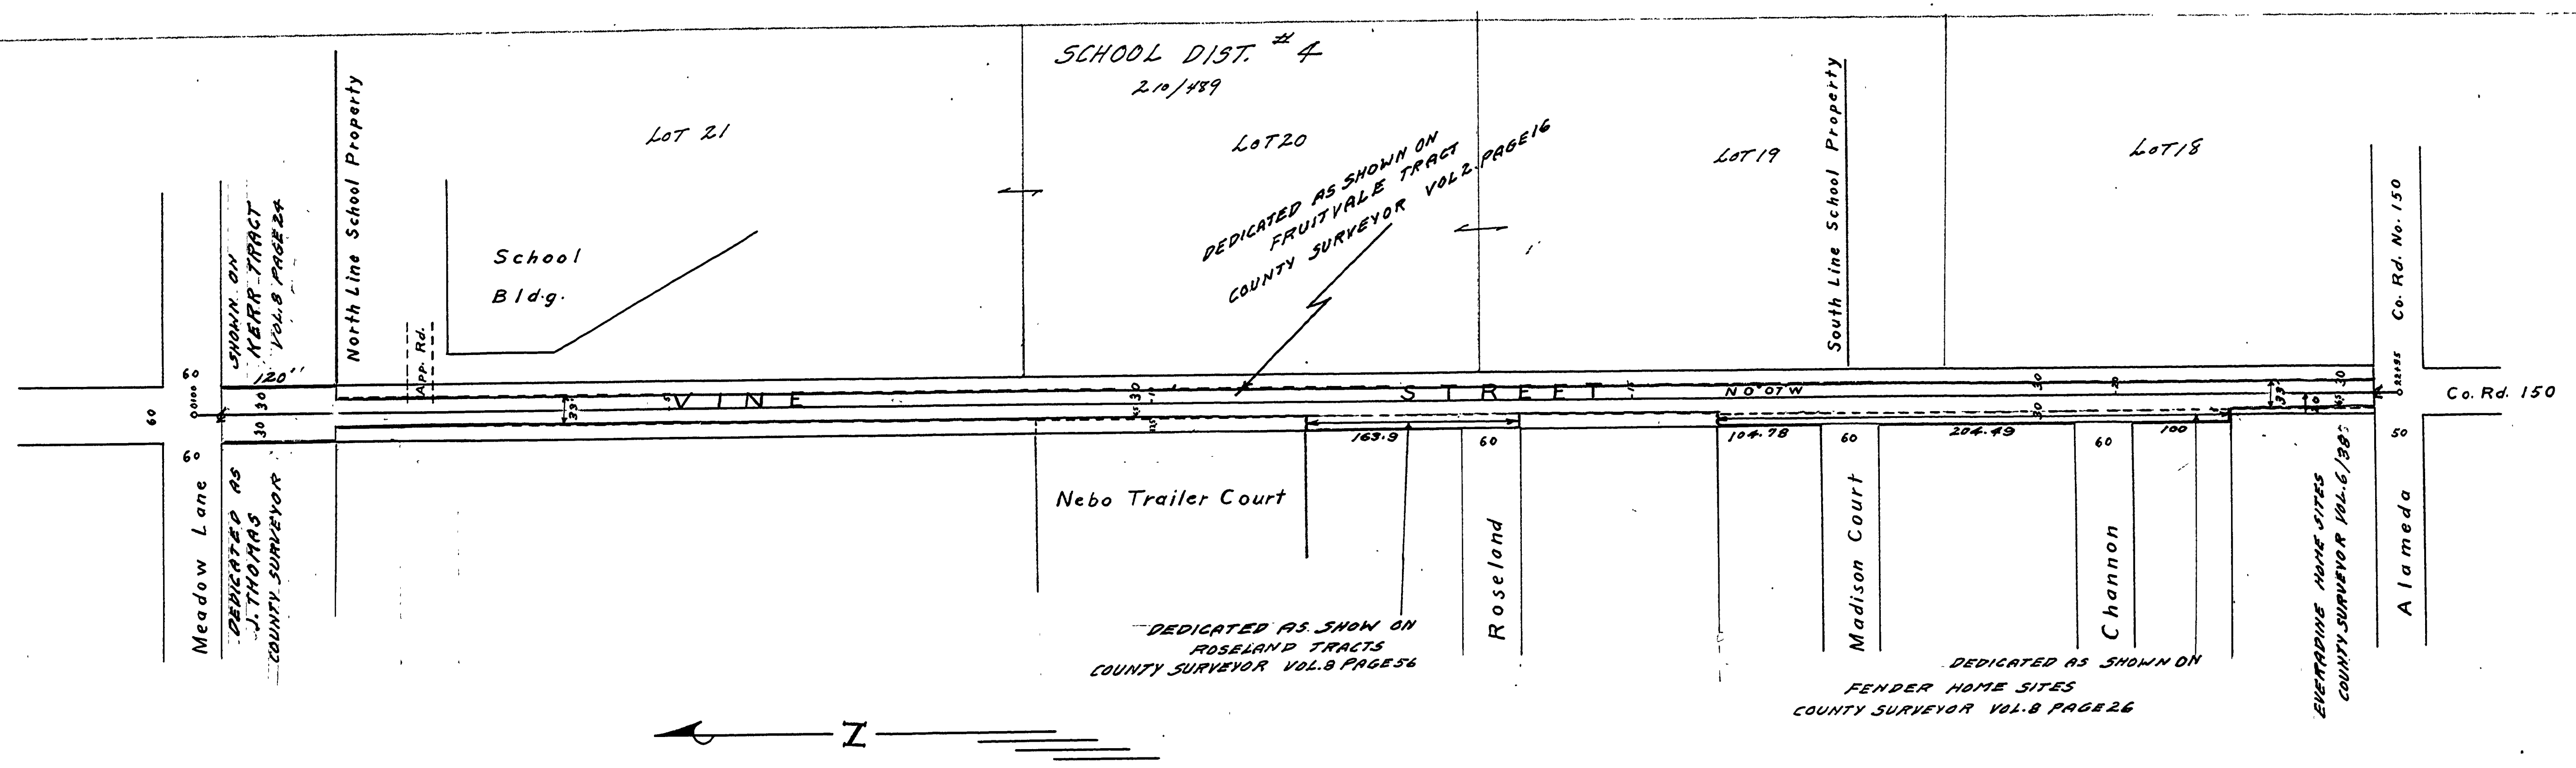

FILED
RECEIVED
AUG 27 1956
COUNTY SURVEYOR
DOUGLAS COUNTY, ORE.

SAMUEL C. BRADEN D.L.C. 63

VINE STREET ROAD NUMBER 150-A
ADOPTED BY RESOLUTION OF COUNTY COURT
SHOWN IN RED AUG. 24, 1956
COUNTY JUDGE
COUNTY COMM.
COUNTY COMM.

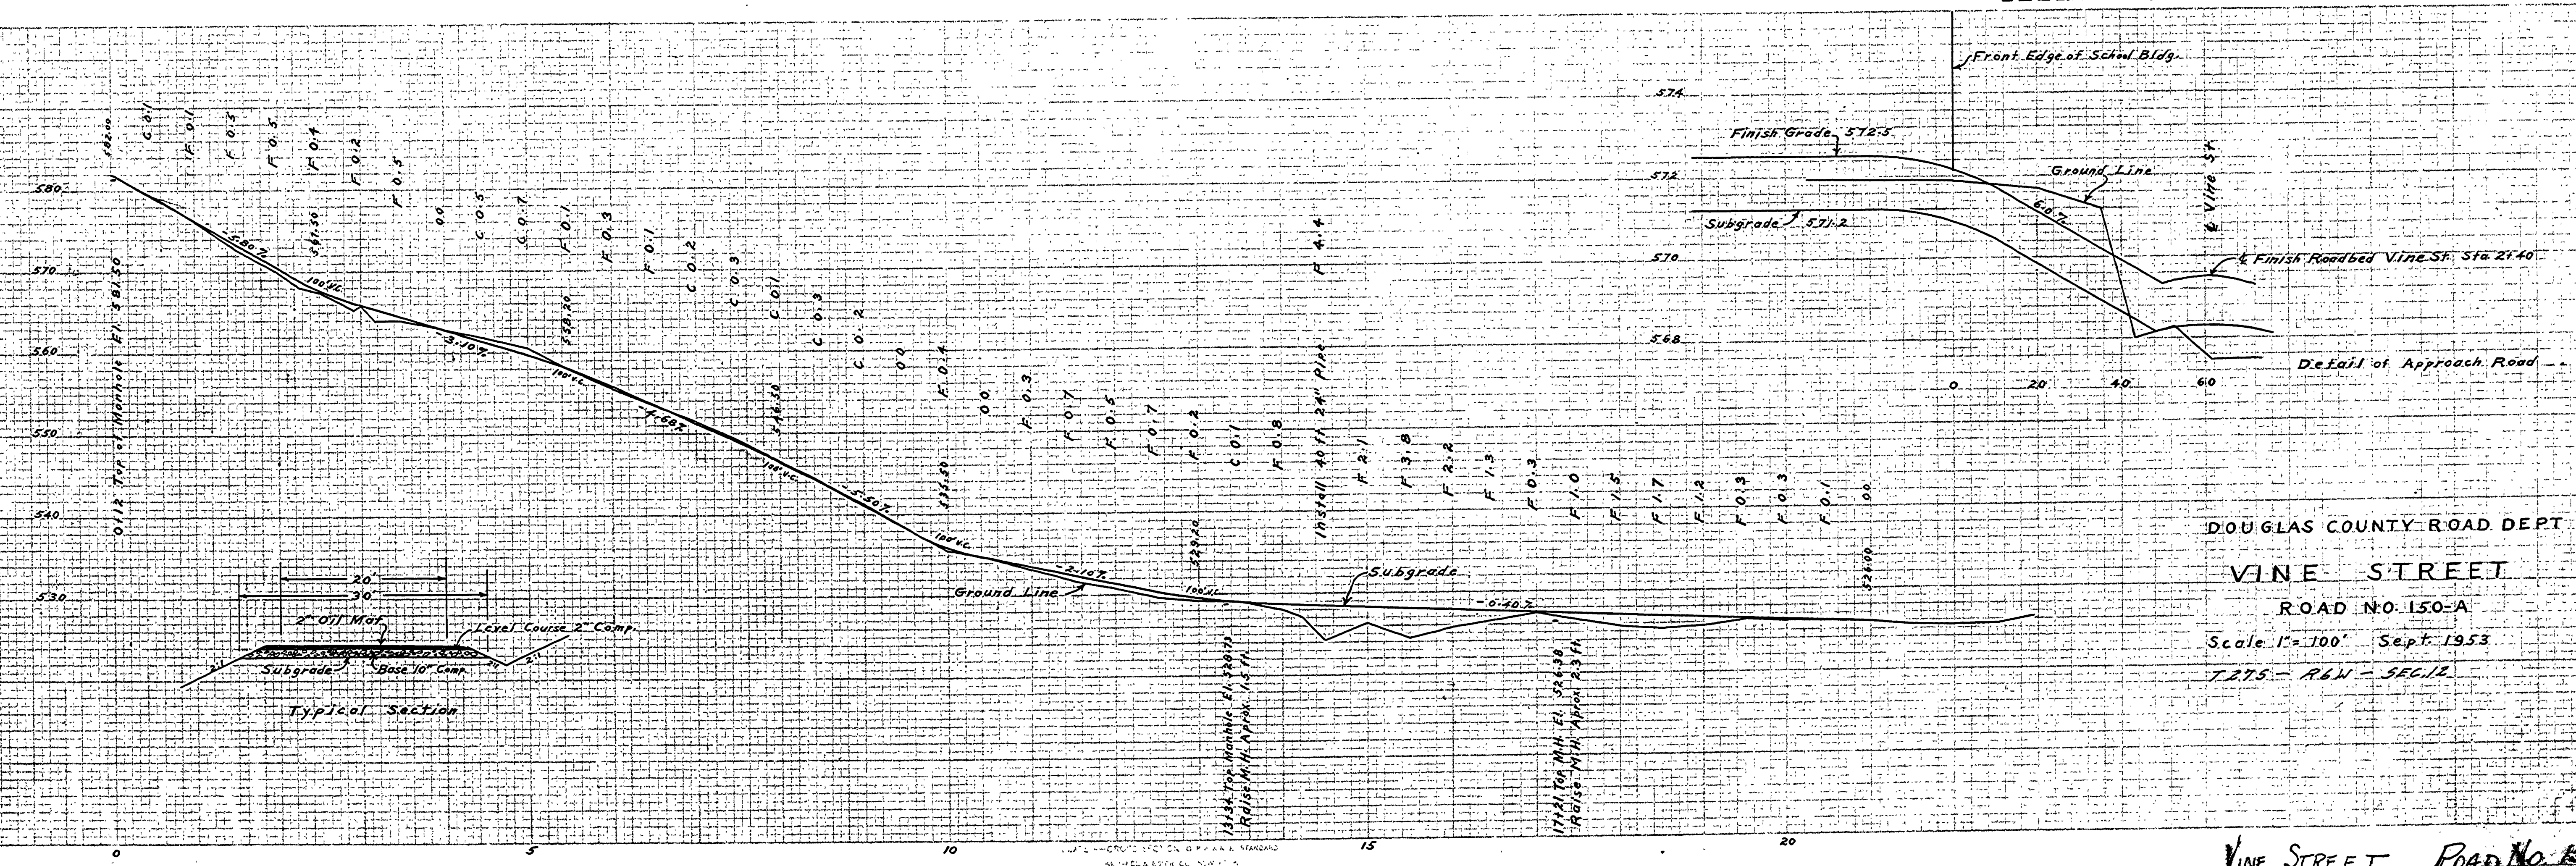

DOUGLAS COUNTY ROAD DEPT
VINE STREET
ROAD NO. 150-A
Scale 1"=100' Sept. 1953
T.275 - R.W. - SEC. 12

VINE STREET ROAD NO. 150-A
SEPT. 1953

M.P. 0.28-0.72

00280072