

SEC. 18 T. 25 S. R. 5 ^{1 N} WEST W. M.
H. L. Eppstein County Surveyor
Aug. 11 1930 Scale 1" = 100'

Scale 1 = 100'

PLAT 10
VOL. 4-5

Platt J. Van Dusen

AA. & Annie Cook

Flora Thompson
Annie Cook

22 21

K.A. Currier

A.E.Hill

Jas.F. Mahoney


28+
B.Oak 24"
S. 69° W. 40 ft.

N. 0° 56' W.

County Road
N. 0° 48' W.

North

County Road

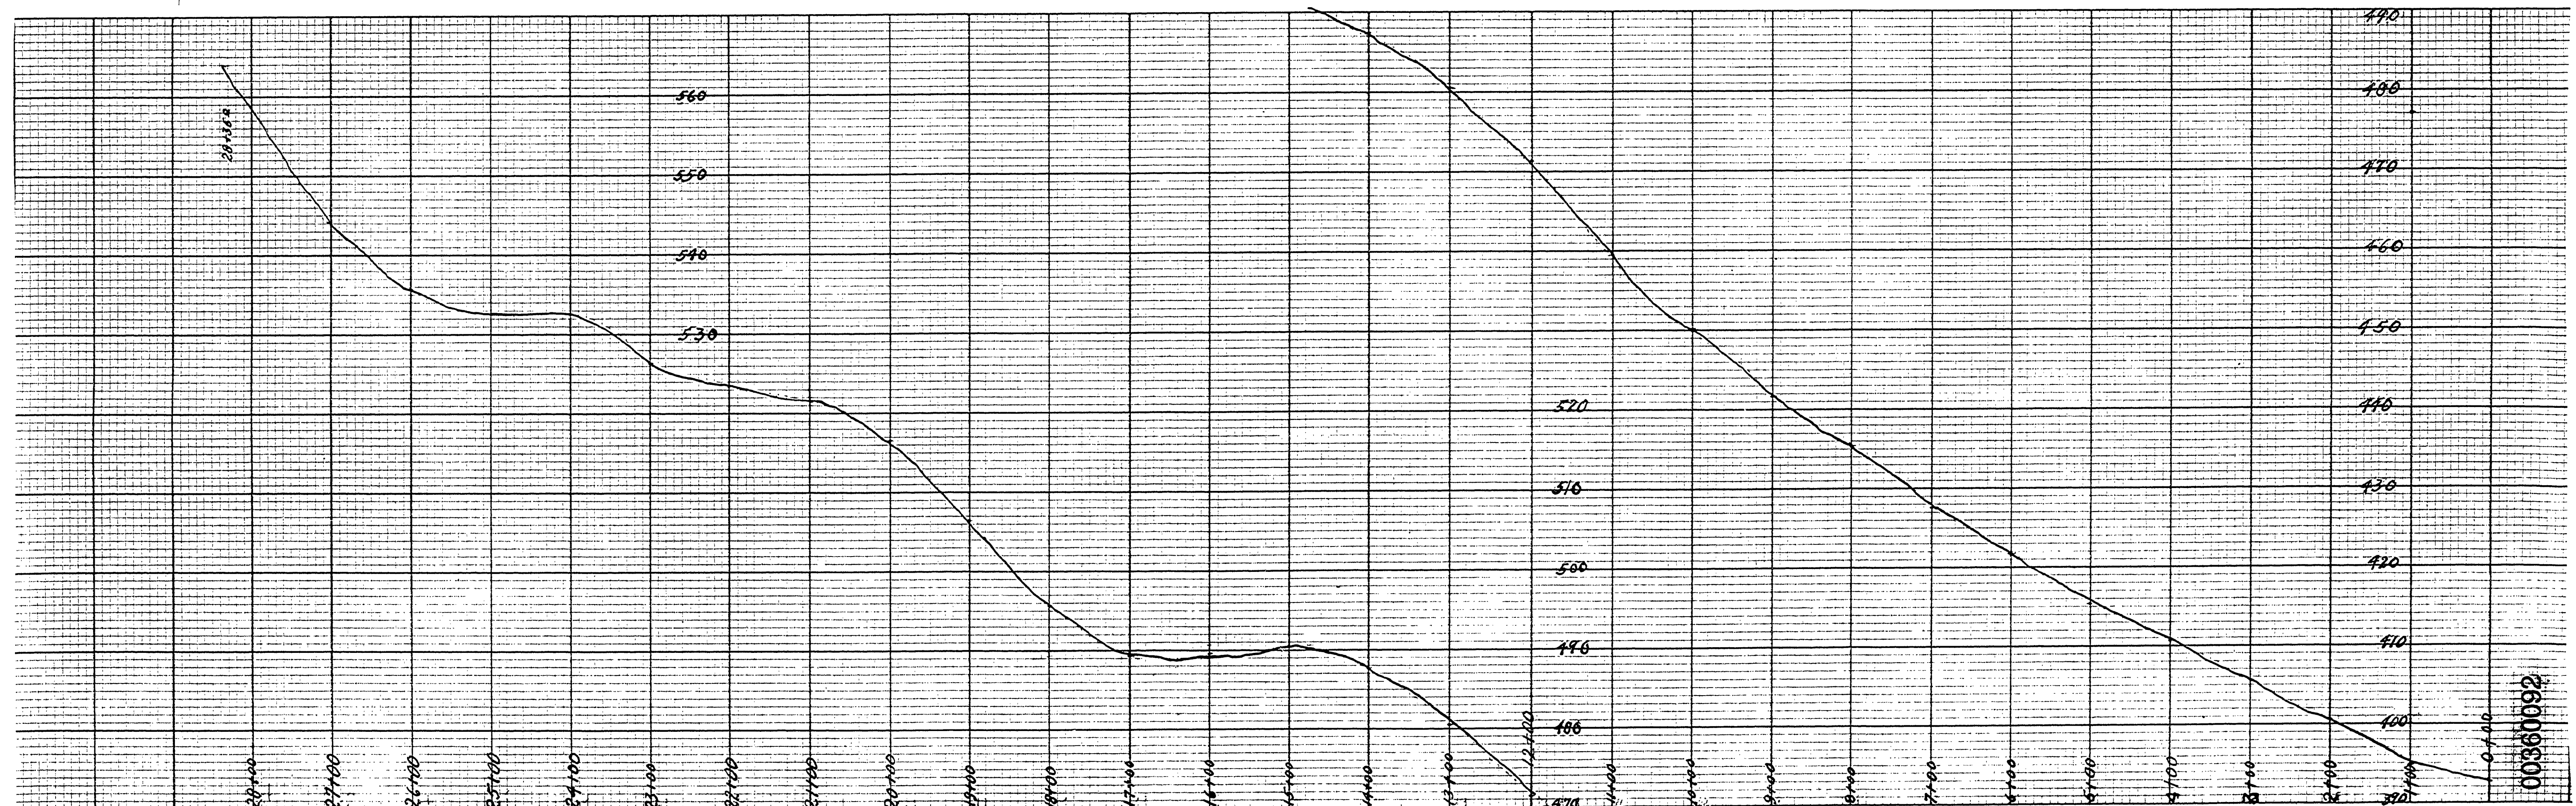

STANDARD CROSS SECTION 10 X 10
KLEIN & ESSER CO. NEW YORK

PRINTED IN U. S. A.
ON IMPERIAL TRACING CLOTH

STANDARD CROSS SECTION 10 X 10
KIMBLE & LASSER CO. NEW YORK

PRINTED IN U. S. A.
ON IMPERIAL TRACING CLOTH

STANDARD CROSS SECTION 10 X 10
VEUFEL & ESSER CO. NEW YORK

~M.P. 0.31 - 0.22

Currier Rd
T25-35, 13 AUG. 1930

Currier Road #154