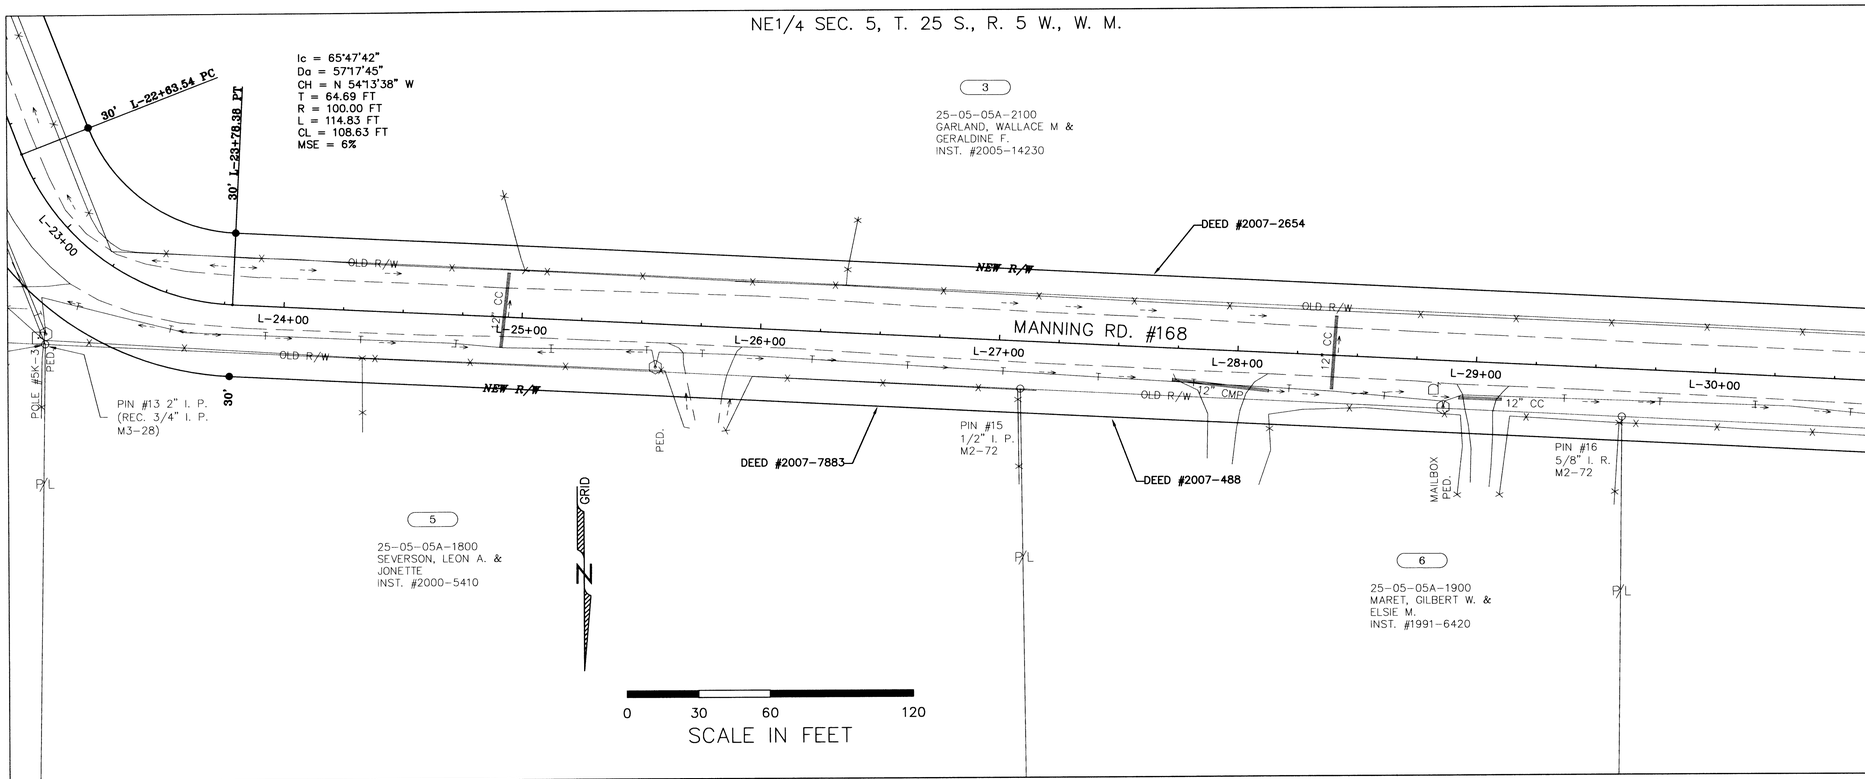

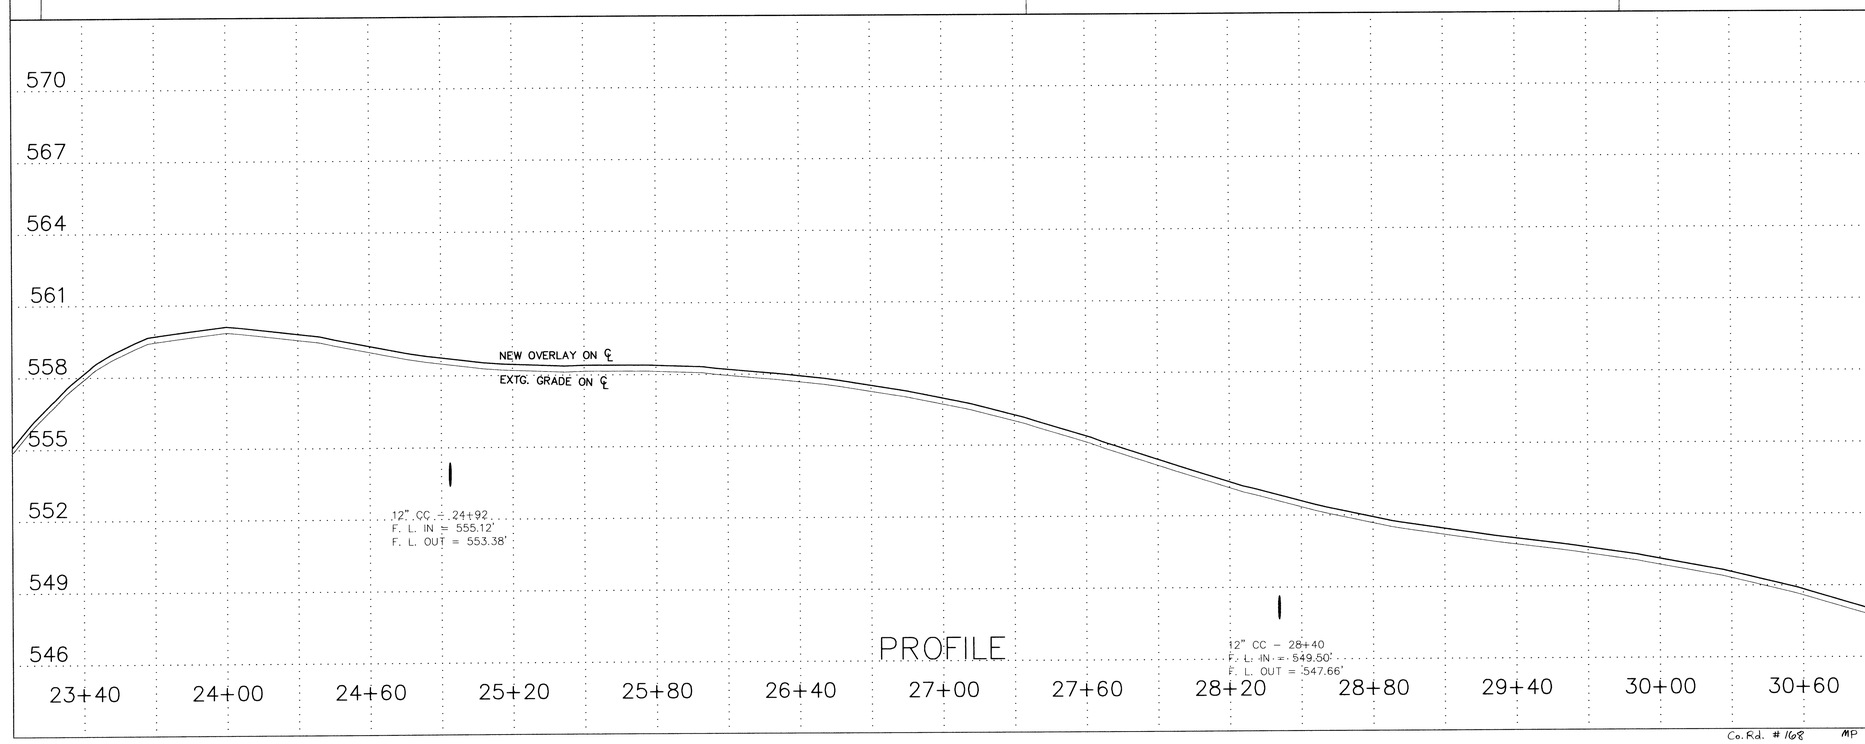

Co. Rd. #168 MP 0.26 - 0.38

FILED
Date: 10-4-2007 By: JP
This survey consists of: 5 Pgs
Map: Co. RD. 168
Narrative:
Corner Rpt:
DOUGLAS COUNTY SURVEYOR

LEGEND

- ● SET 5/8" X 30" IRON ROD W/ALUMINUM CAP STAMPED "DOUGLAS CO RD DPT R-W"
- ○ FOUND MONUMENT AS NOTED
- FOUND 1/4 CORNER 1" AXLE

FOUND MONUMENTS

PIN #	LDP NORTHING	LDP EASTING	RECORD
PIN #7	N-53245.34	E-253859.38	M115-75
PIN #8	N-53186.92	E-253786.50	M115-75
PIN #8A	N-53190.24	E-253795.85	M3-25
PIN #9	N-53423.58	E-253684.23	M3-25
PIN #10	N-53468.20	E-243622.76	M37-59
PIN #11	N-54195.48	E-253395.70	M115-75
E1/4 SEC. 5	N-53372.52	E-255010.04	M15-55
PIN #13	N-54395.10	E-253304.87	M3-28
PIN #15	N-54415.57	E-252896.48	M2-72
PIN #16	N-54428.26	E-252644.68	M2-72
PIN #17	N-54406.30	E-252354.15	M37-59
PIN #18	N-54788.11	E-252392.99.	M116-24
PIN #19	N-54808.17	E-252393.05	M116-24

REGISTERED PROFESSIONAL LAND SURVEYOR
OREGON JULY 25, 1991 DONALD G. BEECROFT JR. 2490
EXPIRES 12-31-07

00260038

R168RW.DWG

REVISIONS	DOUGLAS COUNTY DEPARTMENT OF PUBLIC WORKS	
09/17/2007	RIGHT-OF-WAY PLANS MANNING RD. #168 M.P. 0.00 TO M.P. 0.49	
DESIGN / CHECK / REVIEW	ROBERT G. PAUL, PE, PLS	DIRECTOR
DIVISION APPROVED	DIRECTOR APPROVAL / DATE AUG. 2007	SHEET NO. SHEET 4 OF 5

CO. RD. #168 PLAN & PROFILE