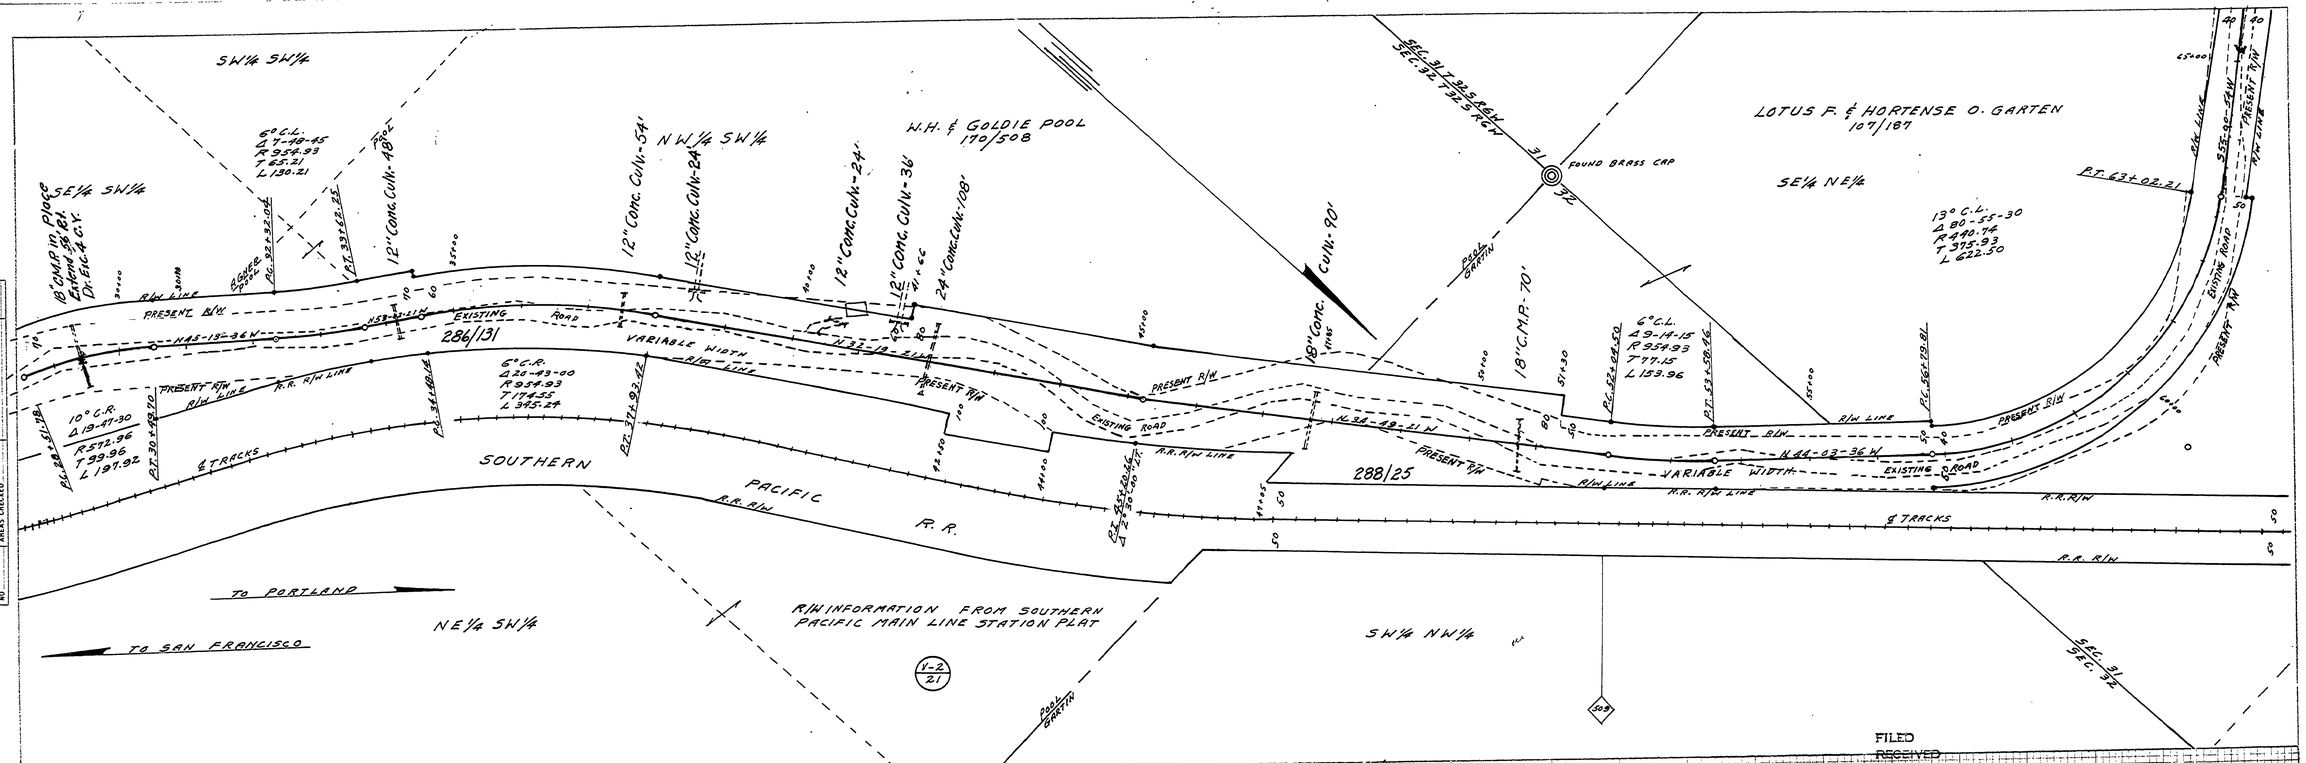

• Indicates ¾" Iron pins & 4x4 posts.

FILED
RECEIVED
OCT 13 1981
COUNTY SURVEYOR
DOUGLAS COUNTY, ORE.

DOUGLAS COUNTY OREGON
GLENDALE MT REUBEN ROAD NO 177

TWP 32 S — JAN 1958
RNG 6 W — SHEET 3 OF 8
SEC 31 & 32

SCALES MAP 1" = 100'
SCALES HOR 1" = 100'
VERT 1" = 10'

A. H. MAY — COUNTY ENGINEER

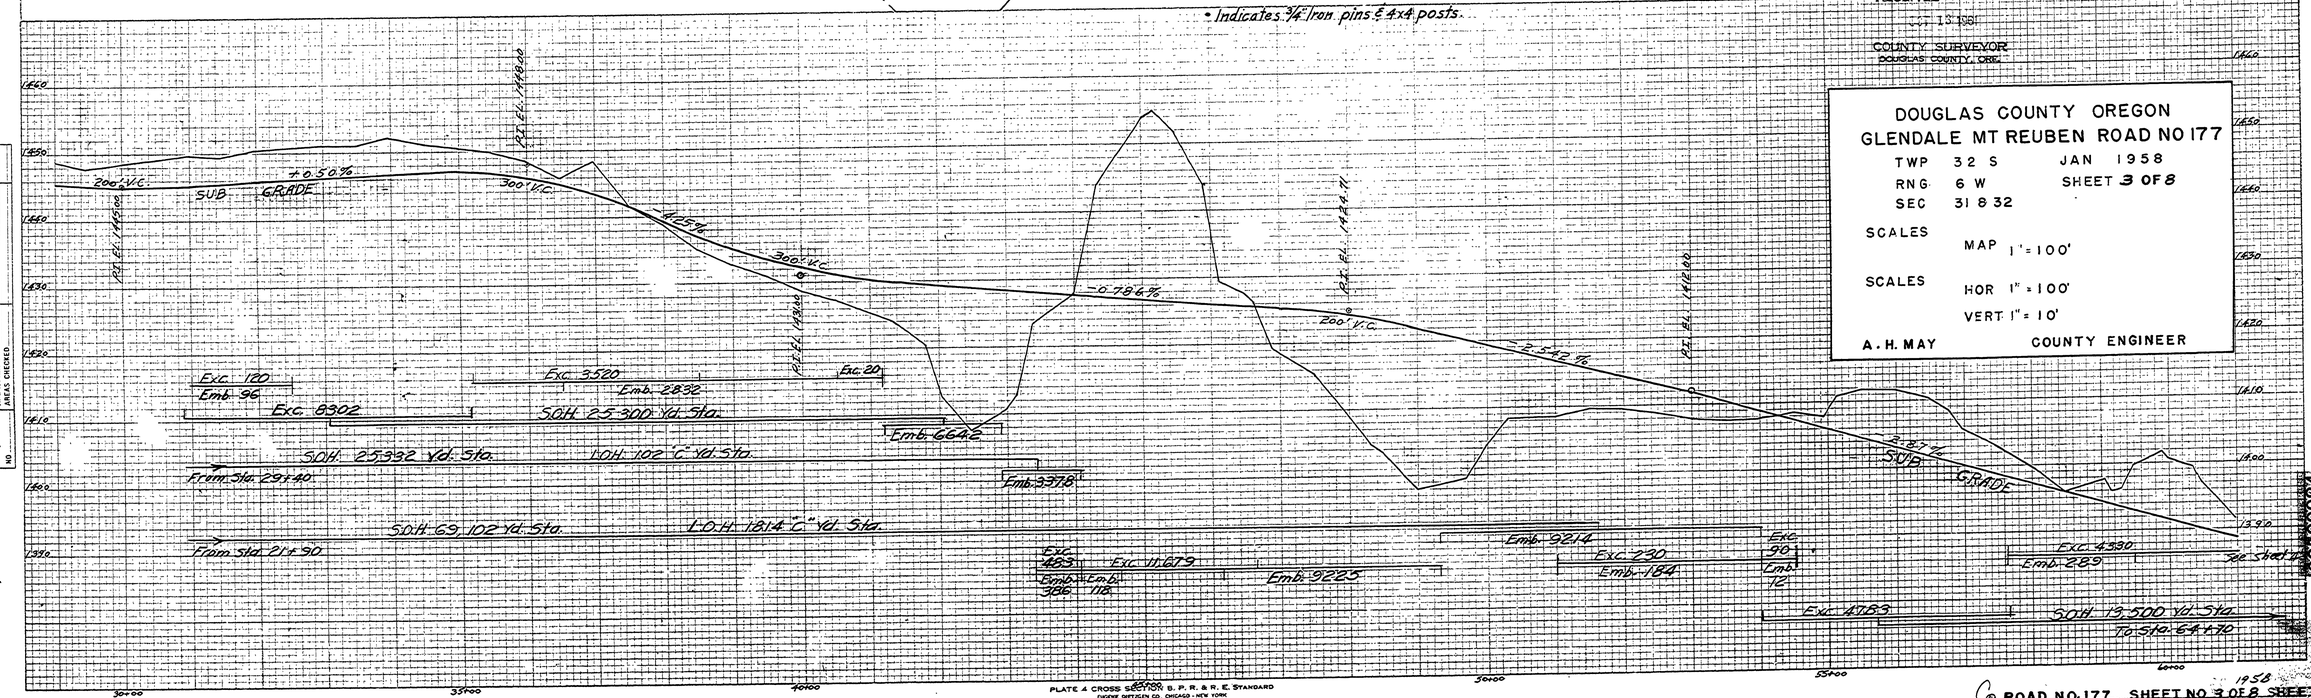

PLATE 4 CROSS SECTION B. P. R. & R. E. STANDARD
EUGENE DIETZGEN CO. CHICAGO - NEW YORK

1958

Co. ROAD NO. 177 SHEET NO. 3 OF 8 SHEETS

39

M.P. 0.56 - 0.84

00860084