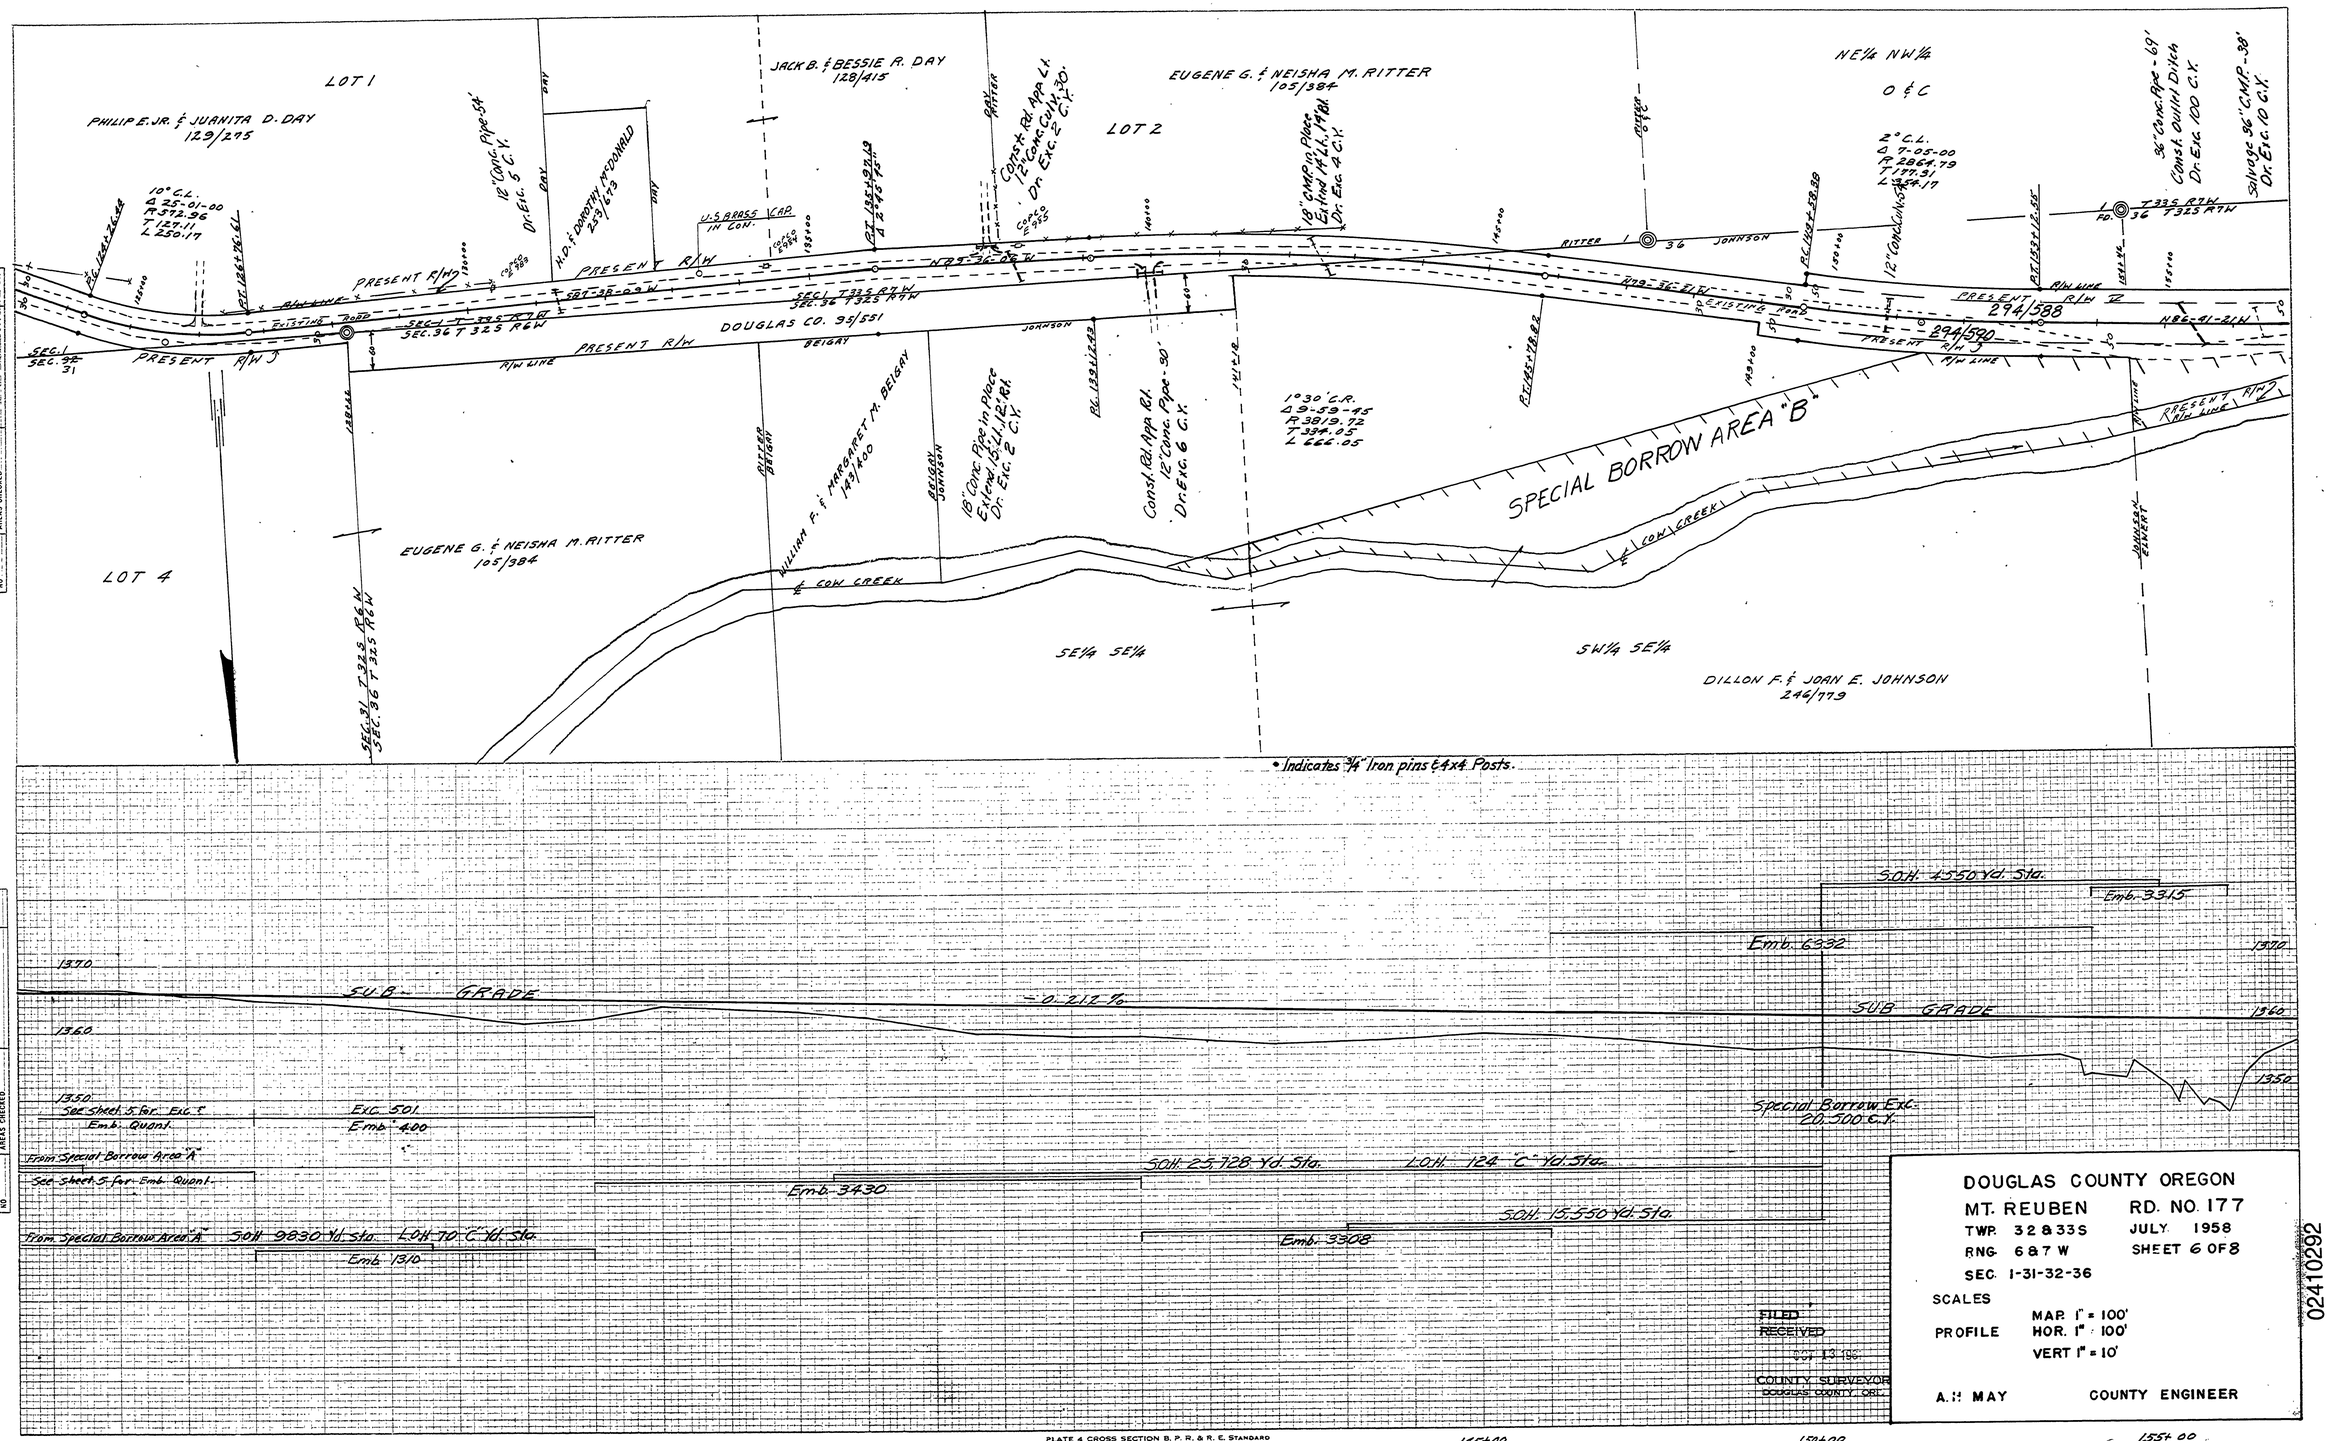

DOUGLAS COUNTY OREGON

MT. REUBEN RD. NO. 177

TWP. 32 & 33 S JULY 1958

RNG. 6 & 7 W SHEET 6 OF 8

SEC. 1-31-32-36

SCALES

PROFILE MAP. 1" = 100'
HOR. 1" = 100'
VERT 1" = 10'

A. H. MAY COUNTY ENGINEER

FILED
RECEIVED
OCT 13 1958
COUNTY SURVEYOR
DOUGLAS COUNTY, ORE.

02410292

FINAL SURVEY — NOTE BOOK NO. — SURVEYED, PLOTTED, AREAS, AREAS CHECKED — BY — DATE

ORIGINAL SURVEY — NOTE BOOK NO. — SURVEYED, PLOTTED, AREAS, AREAS CHECKED — BY — DATE