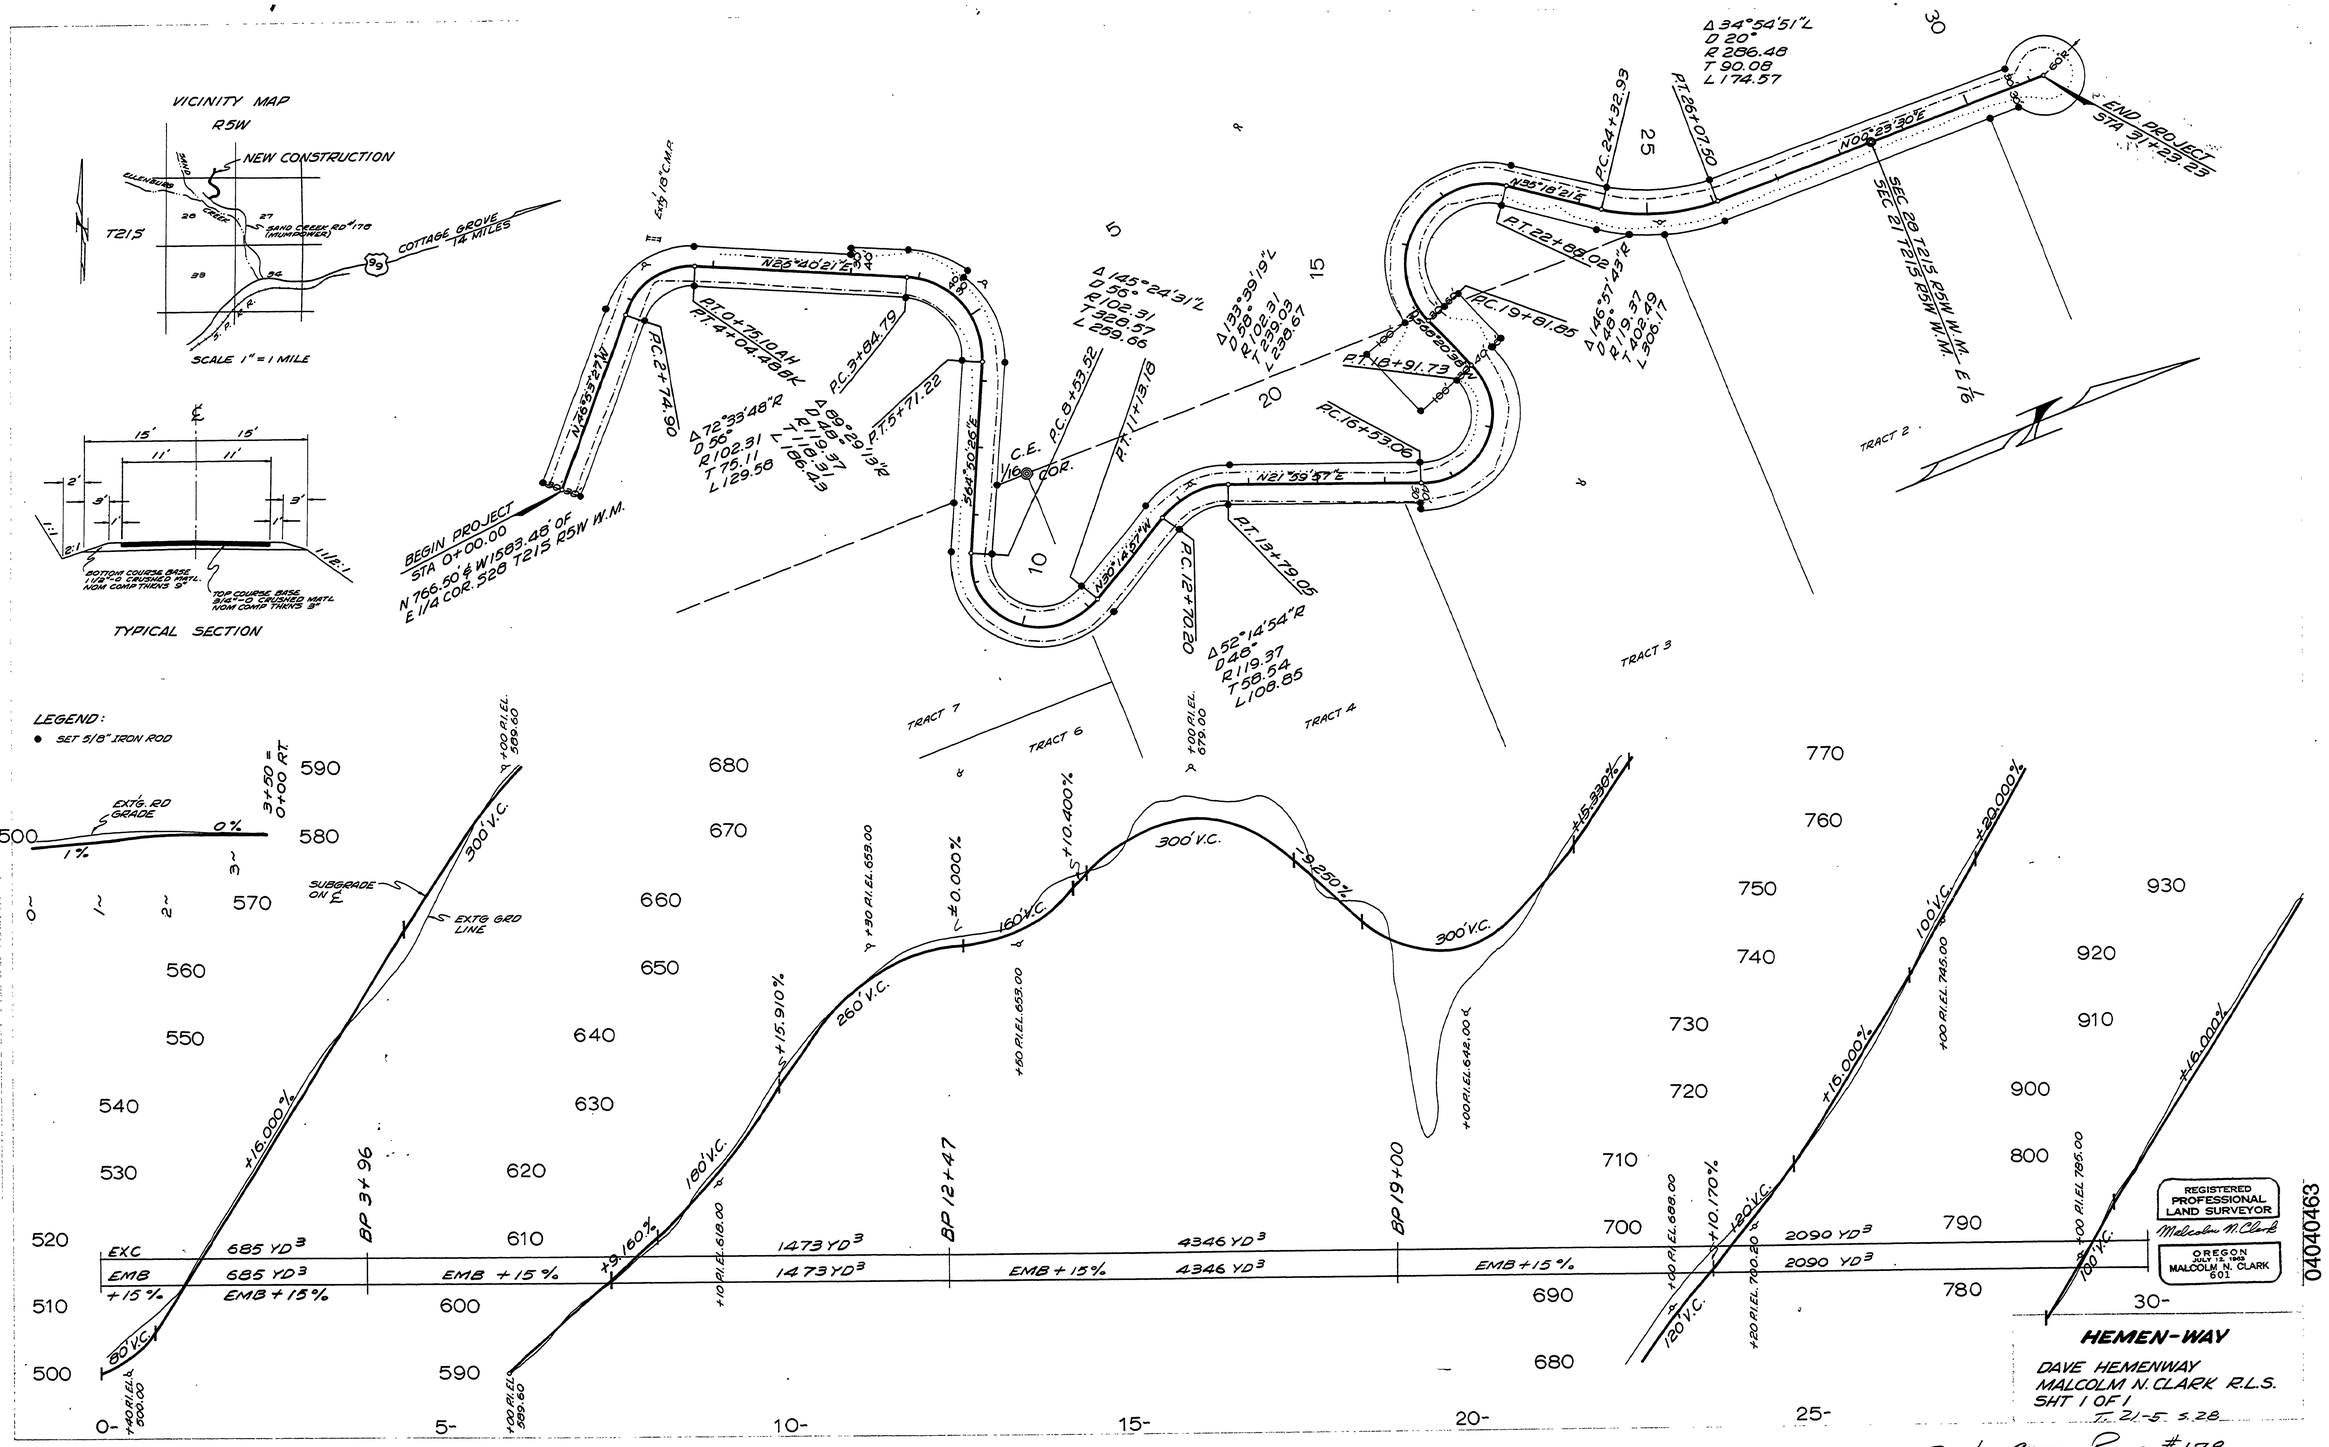
VICINITY MAP
R5W
NEW CONSTRUCTION
T21S
SANDY CREEK RD #178 (MUMFORD)
COTTAGE GROVE 14 MILES
SCALE 1" = 1 MILE
TYPICAL SECTION
BOTTOM COURSE BASE 1 1/2"-0 CRUSHED MATL. NOM COMP THKNS 9"
TOP COURSE BASE 3/4"-0 CRUSHED MATL. NOM COMP THKNS 9"
BEGIN PROJECT STA 0+00.00
N 766.50 & W 1583.48' OF E 1/4 COR. S28 T21S R5W W.M.
END PROJECT STA 31+29.29
SEC 28 T21S R5W W.M.
SEC 21 T21S R5W W.M.
TRACT 2
TRACT 3
TRACT 4
TRACT 6
TRACT 7
C.E. VIEW COR.
LEGEND:
SET 5/8" IRON ROD
EXTG. RD GRADE
SUBGRADE ON ℄
EXTG. GRD LINE
EXC 685 YD³
EMB 685 YD³
EMB +15%
1473 YD³
4346 YD³
2090 YD³
REGISTERED PROFESSIONAL LAND SURVEYOR
OREGON JULY 15, 1983 MALCOLM N. CLARK 601
HEMEN-WAY
DAVE HEMENWAY
MALCOLM N. CLARK R.L.S.
SHT 1 OF 1
T. 21-5 S. 28
SANDY CREEK ROAD #178
M.P. 4.04-4.63
04040463
NOT PAVED
PLAN
PROFILE
45