SEC.19 T 21S R11W W.M.

RD 195

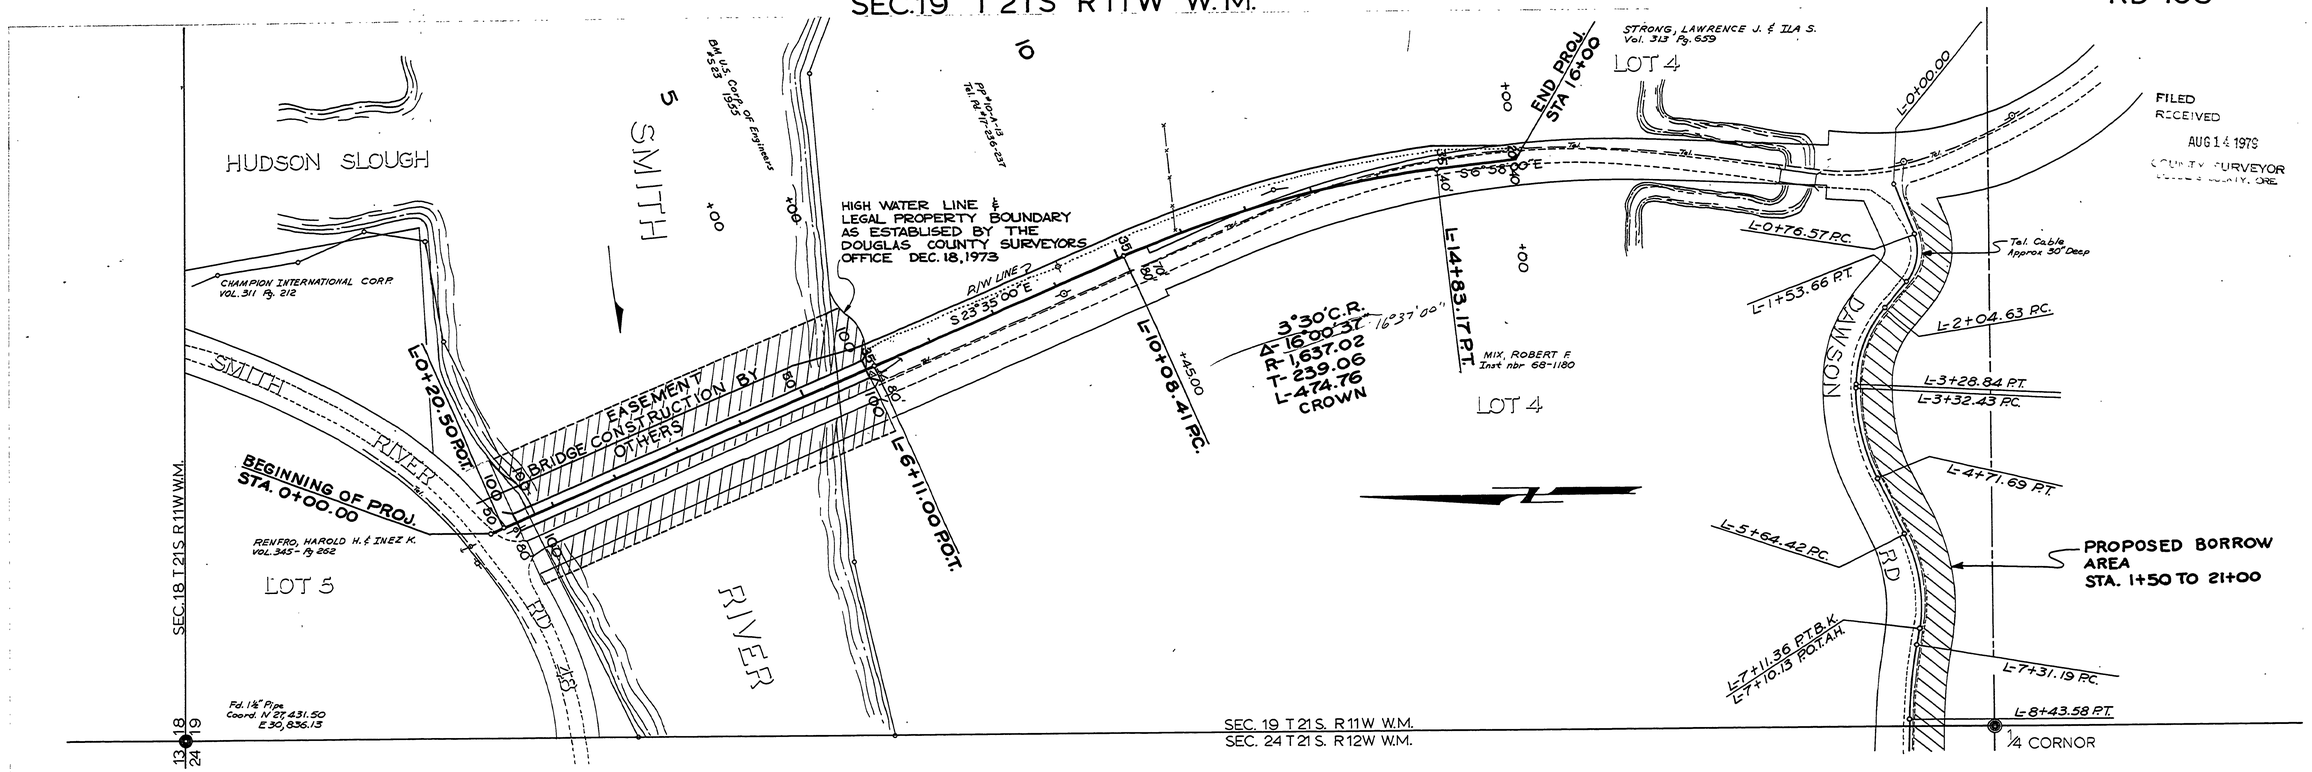

FILED
RECEIVED
AUG 14 1979
COUNTY SURVEYOR
DOUGLAS COUNTY, ORE

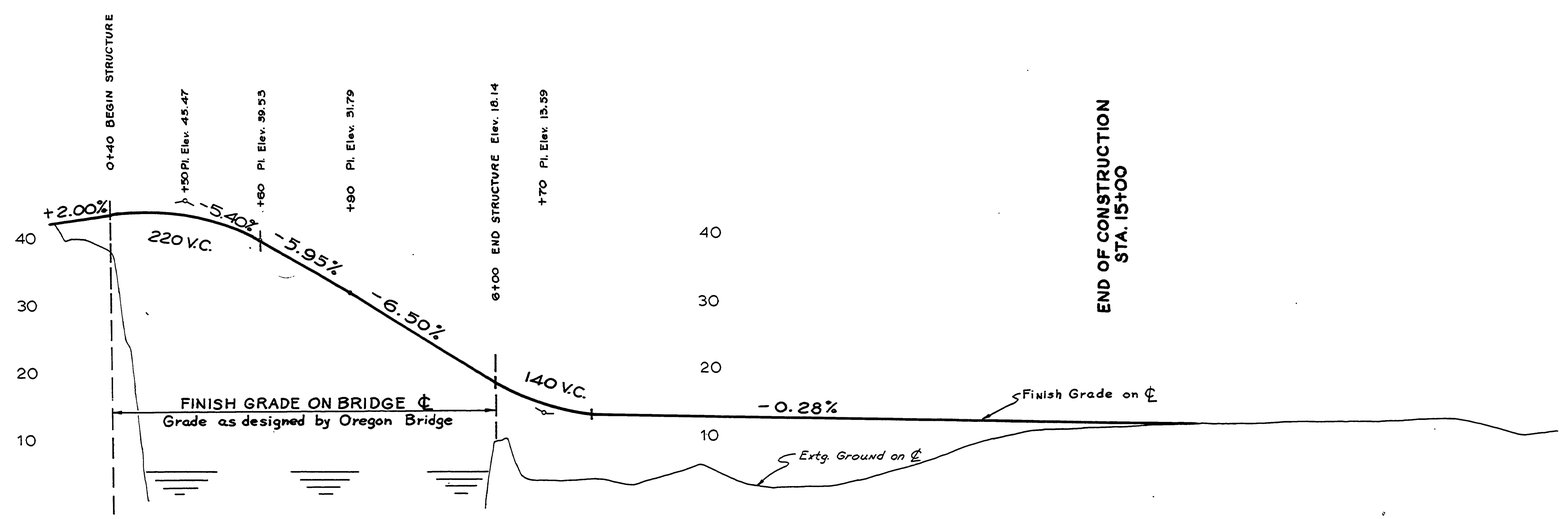

M.P. 0.00- 0.42

L.L.

NOT AS BUILT NOT AS CONSTRUCTED

DOUGLAS COUNTY ROAD DEPT.
SOUTHSIDE SMITH RIVER #195
1973 SHT
GEORGE E. GRUBB COUNTY ENGR.

00000042

1973
G. Rd #195 sht. 3 of 3 (7)