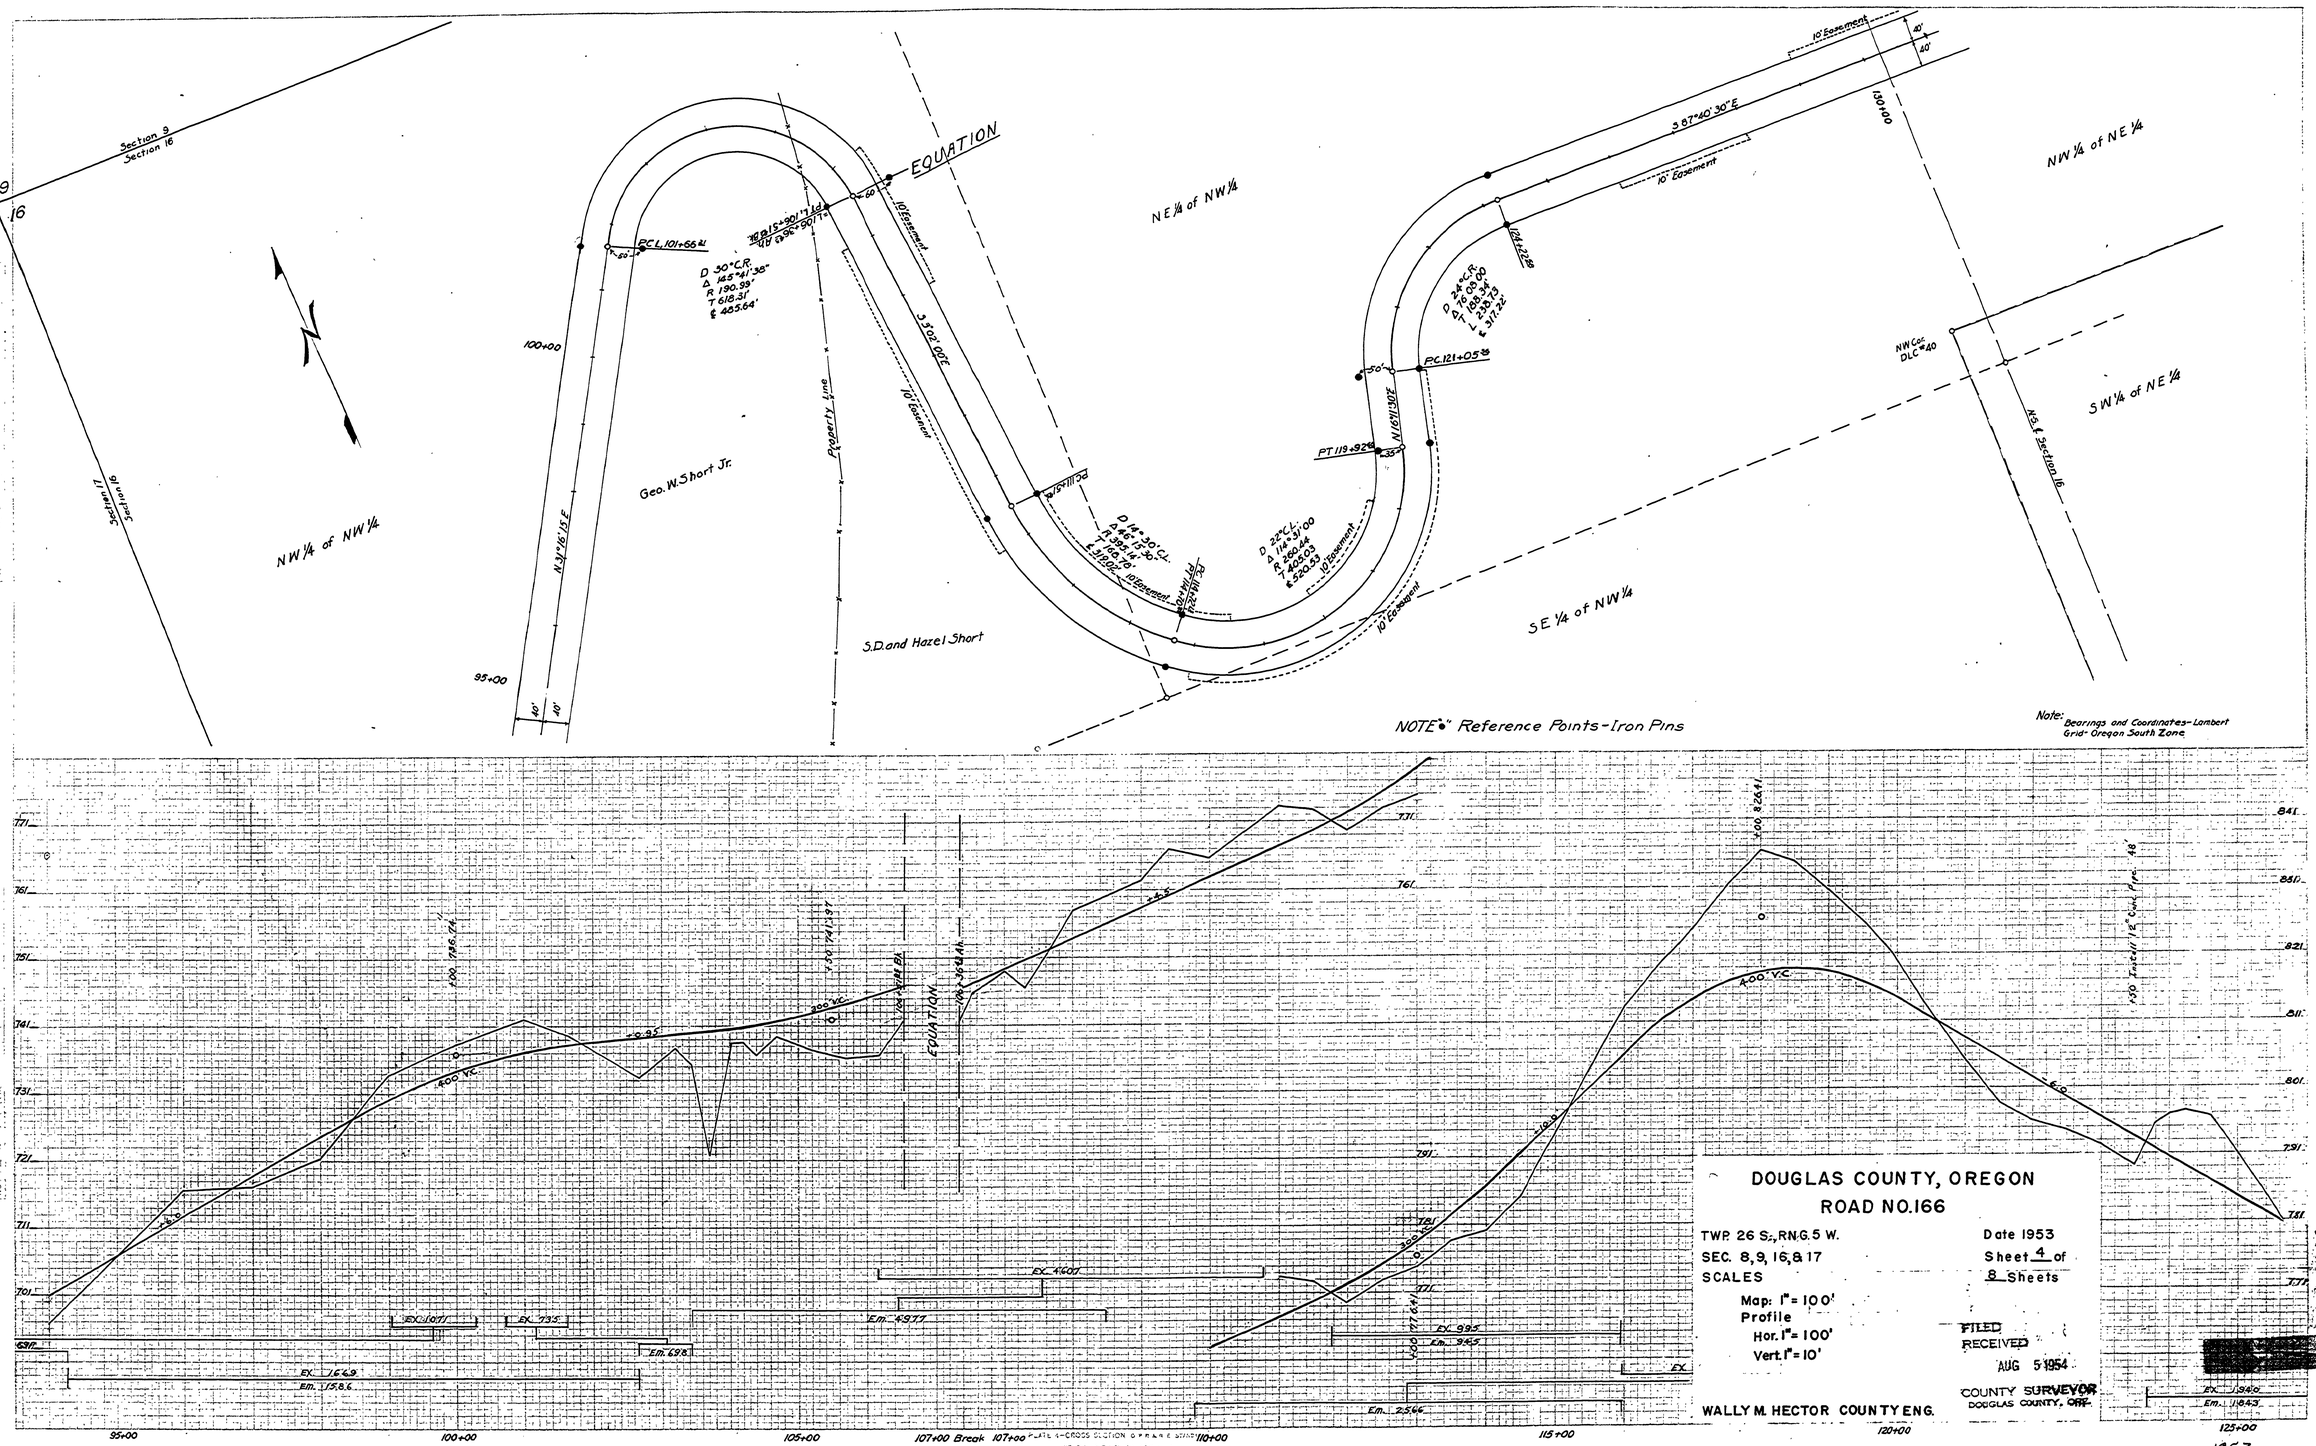

ORIGINAL SURVEY

DOUGLAS COUNTY, OREGON
ROAD NO. 166

TWP. 26 S., RNG. 5 W.
SEC. 8, 9, 16, & 17
SCALES
Map: 1" = 100'
Profile
Hor. 1" = 100'
Vert. 1" = 10'

Date 1953
Sheet 4 of 8 Sheets

FILED
RECEIVED
AUG 5 1954
COUNTY SURVEYOR
DOUGLAS COUNTY, ORE.

WALLY M. HECTOR COUNTY ENG.

02240293

[redacted]

Now called Rd 200 C. Rd. #166 1953 Sht. 4 of 8 (8)