



FINAL
SURVEY
NOTES

ORIGINAL
SURVEY
NOTES

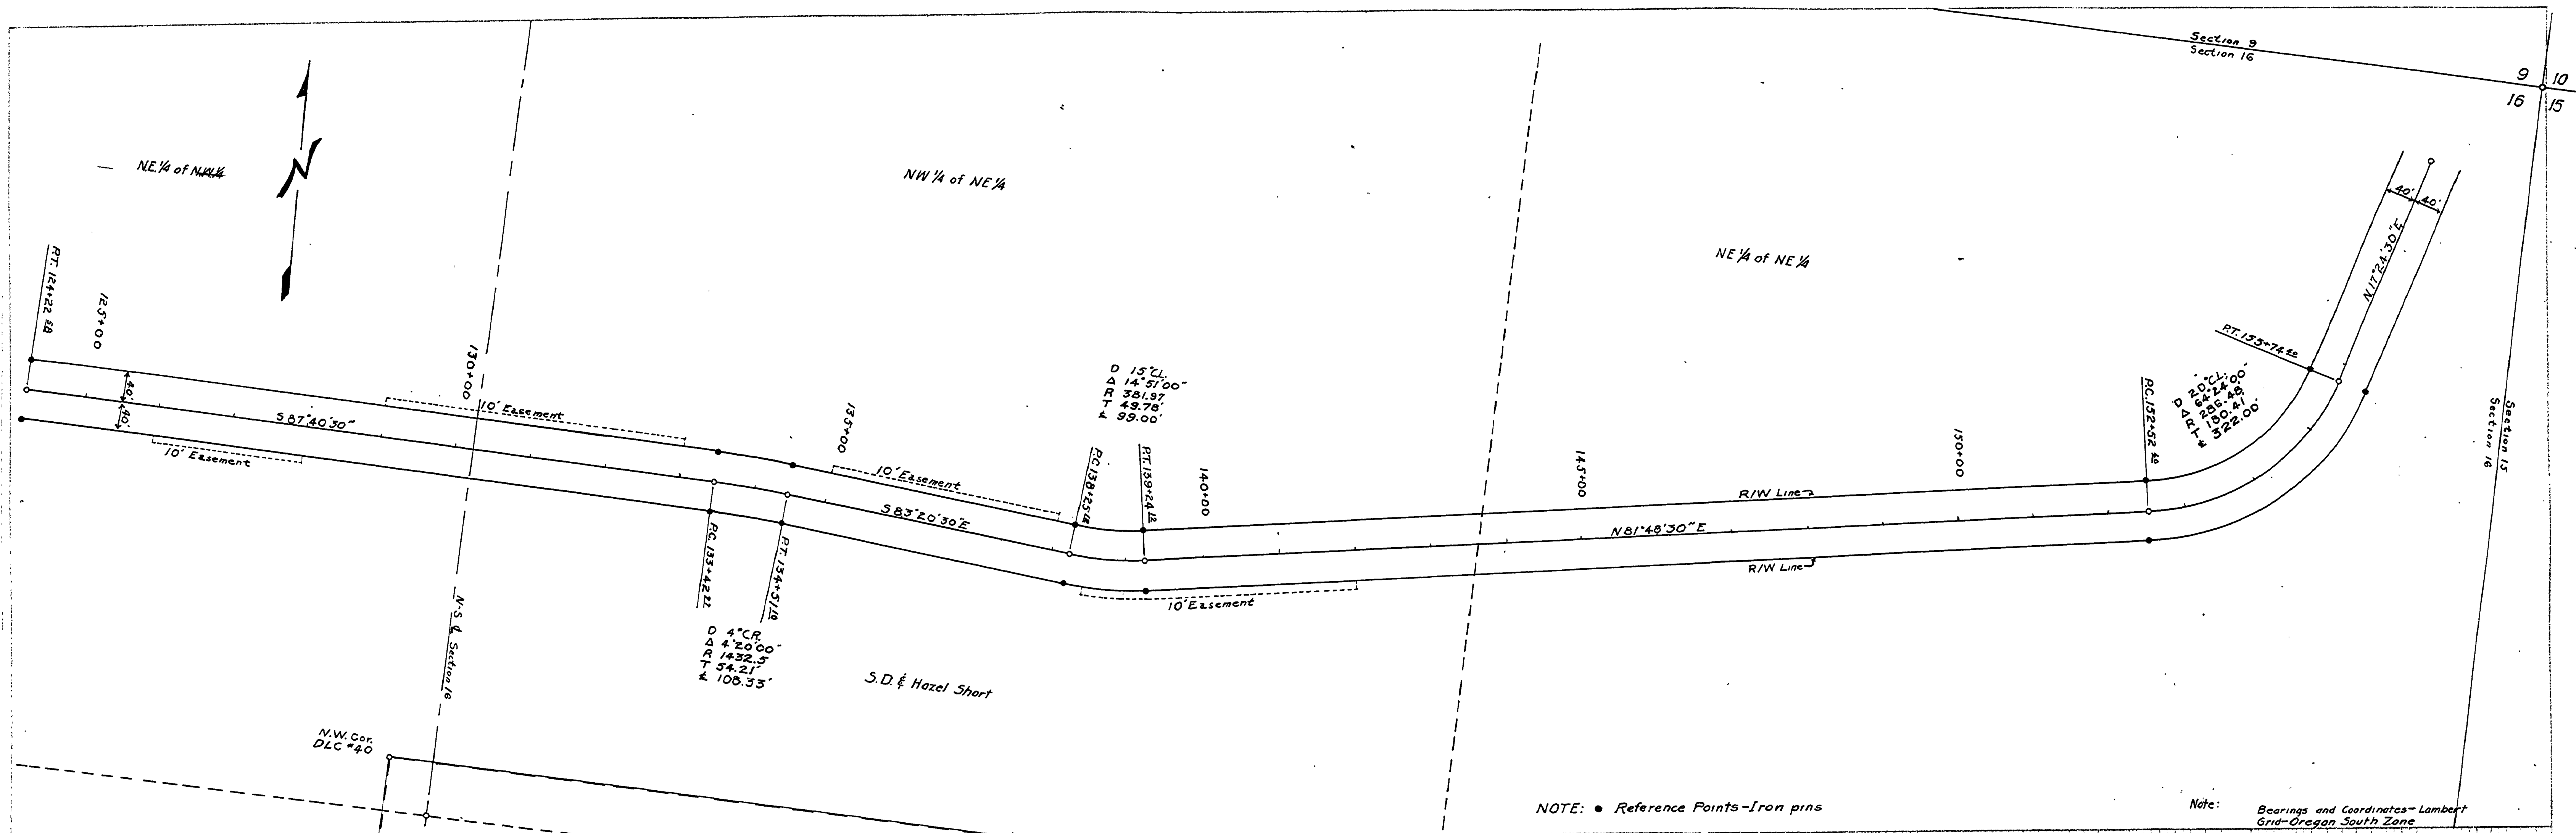

NOTE: • Reference Points - Iron pins

Note: Bearings and Coordinates - Lambert Grid - Oregon South Zone

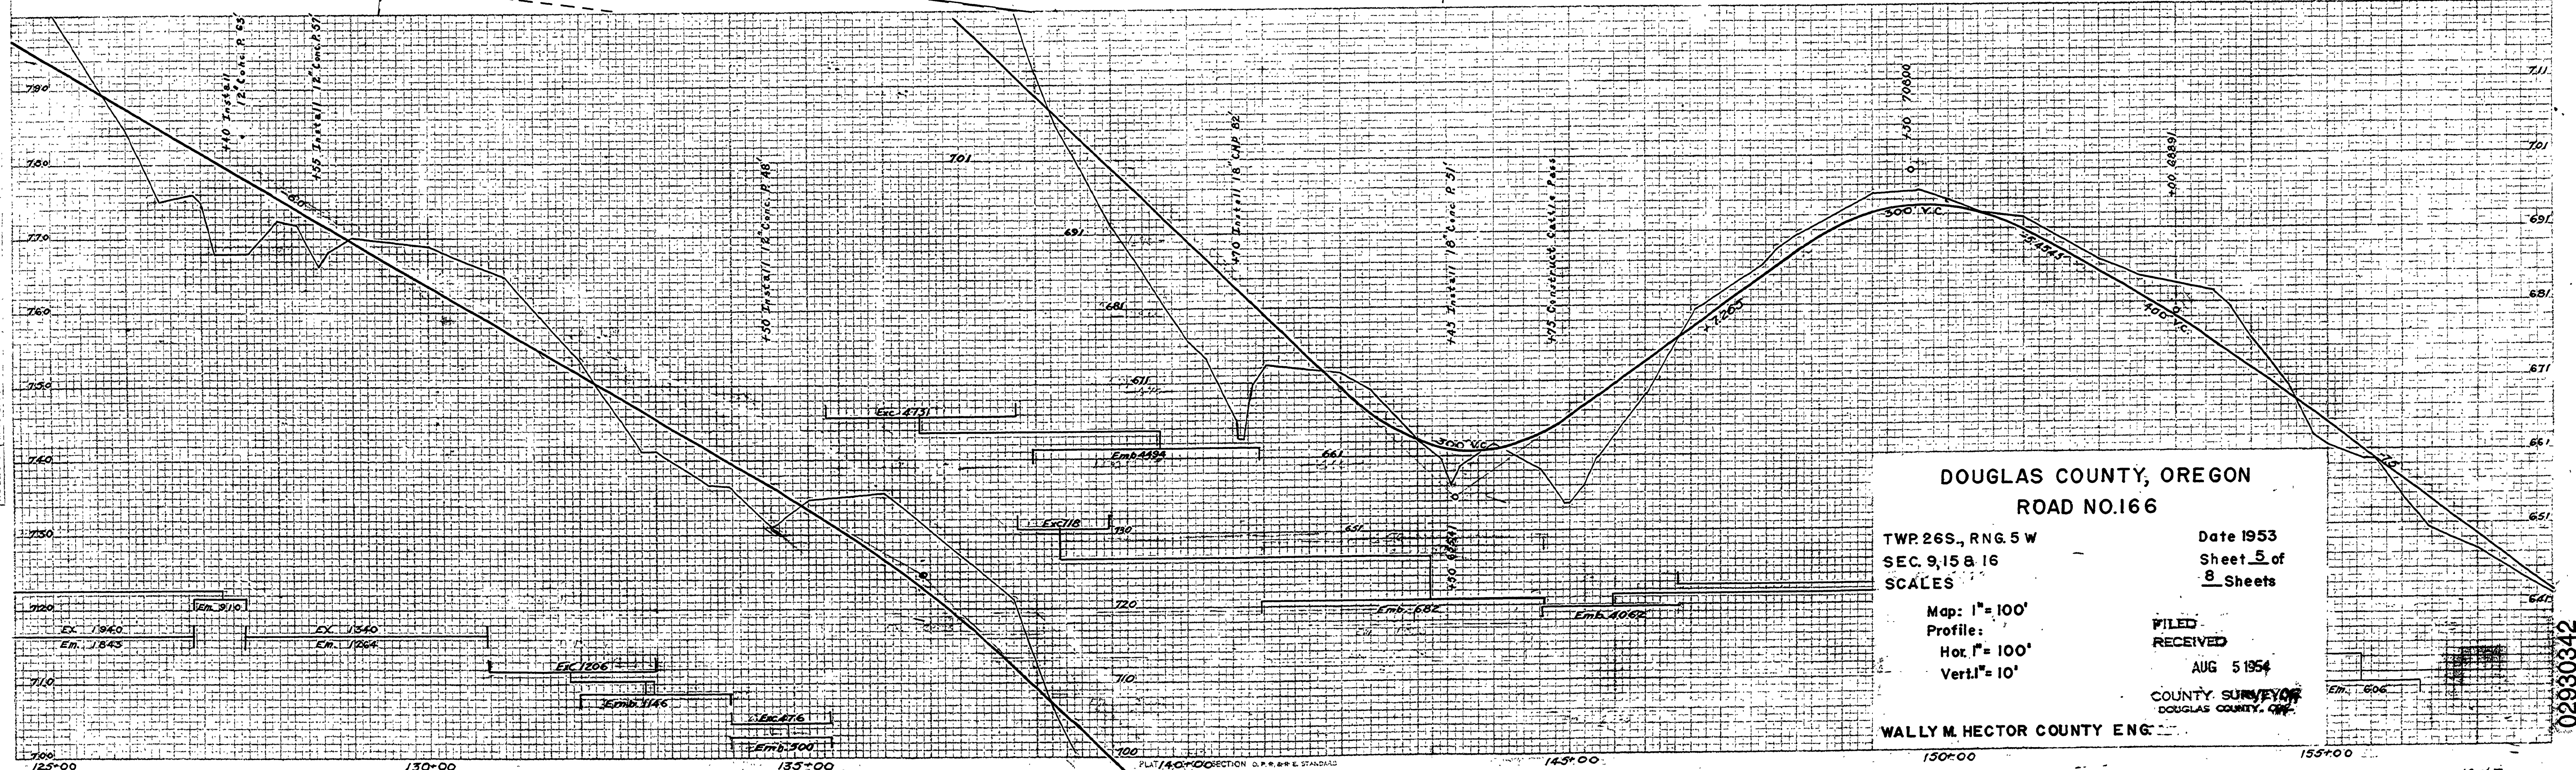

DOUGLAS COUNTY, OREGON
ROAD NO. 166

TWP. 26S., R. 5W.
SEC. 9, 15 & 16
SCALES

Map: 1" = 100'
Profile:
Hor. 1" = 100'
Vert. 1" = 10'

Date 1953
Sheet 5 of
8 Sheets

FILED
RECEIVED

AUG 5 1954

COUNTY SURVEYOR
DOUGLAS COUNTY, ORE.

WALLY M. HECTOR COUNTY ENG.

02930342

M.P. 2.93 - 3.42

now called
rd 200 G.R.#166

1953
Sht. 5 of 8 ⑨