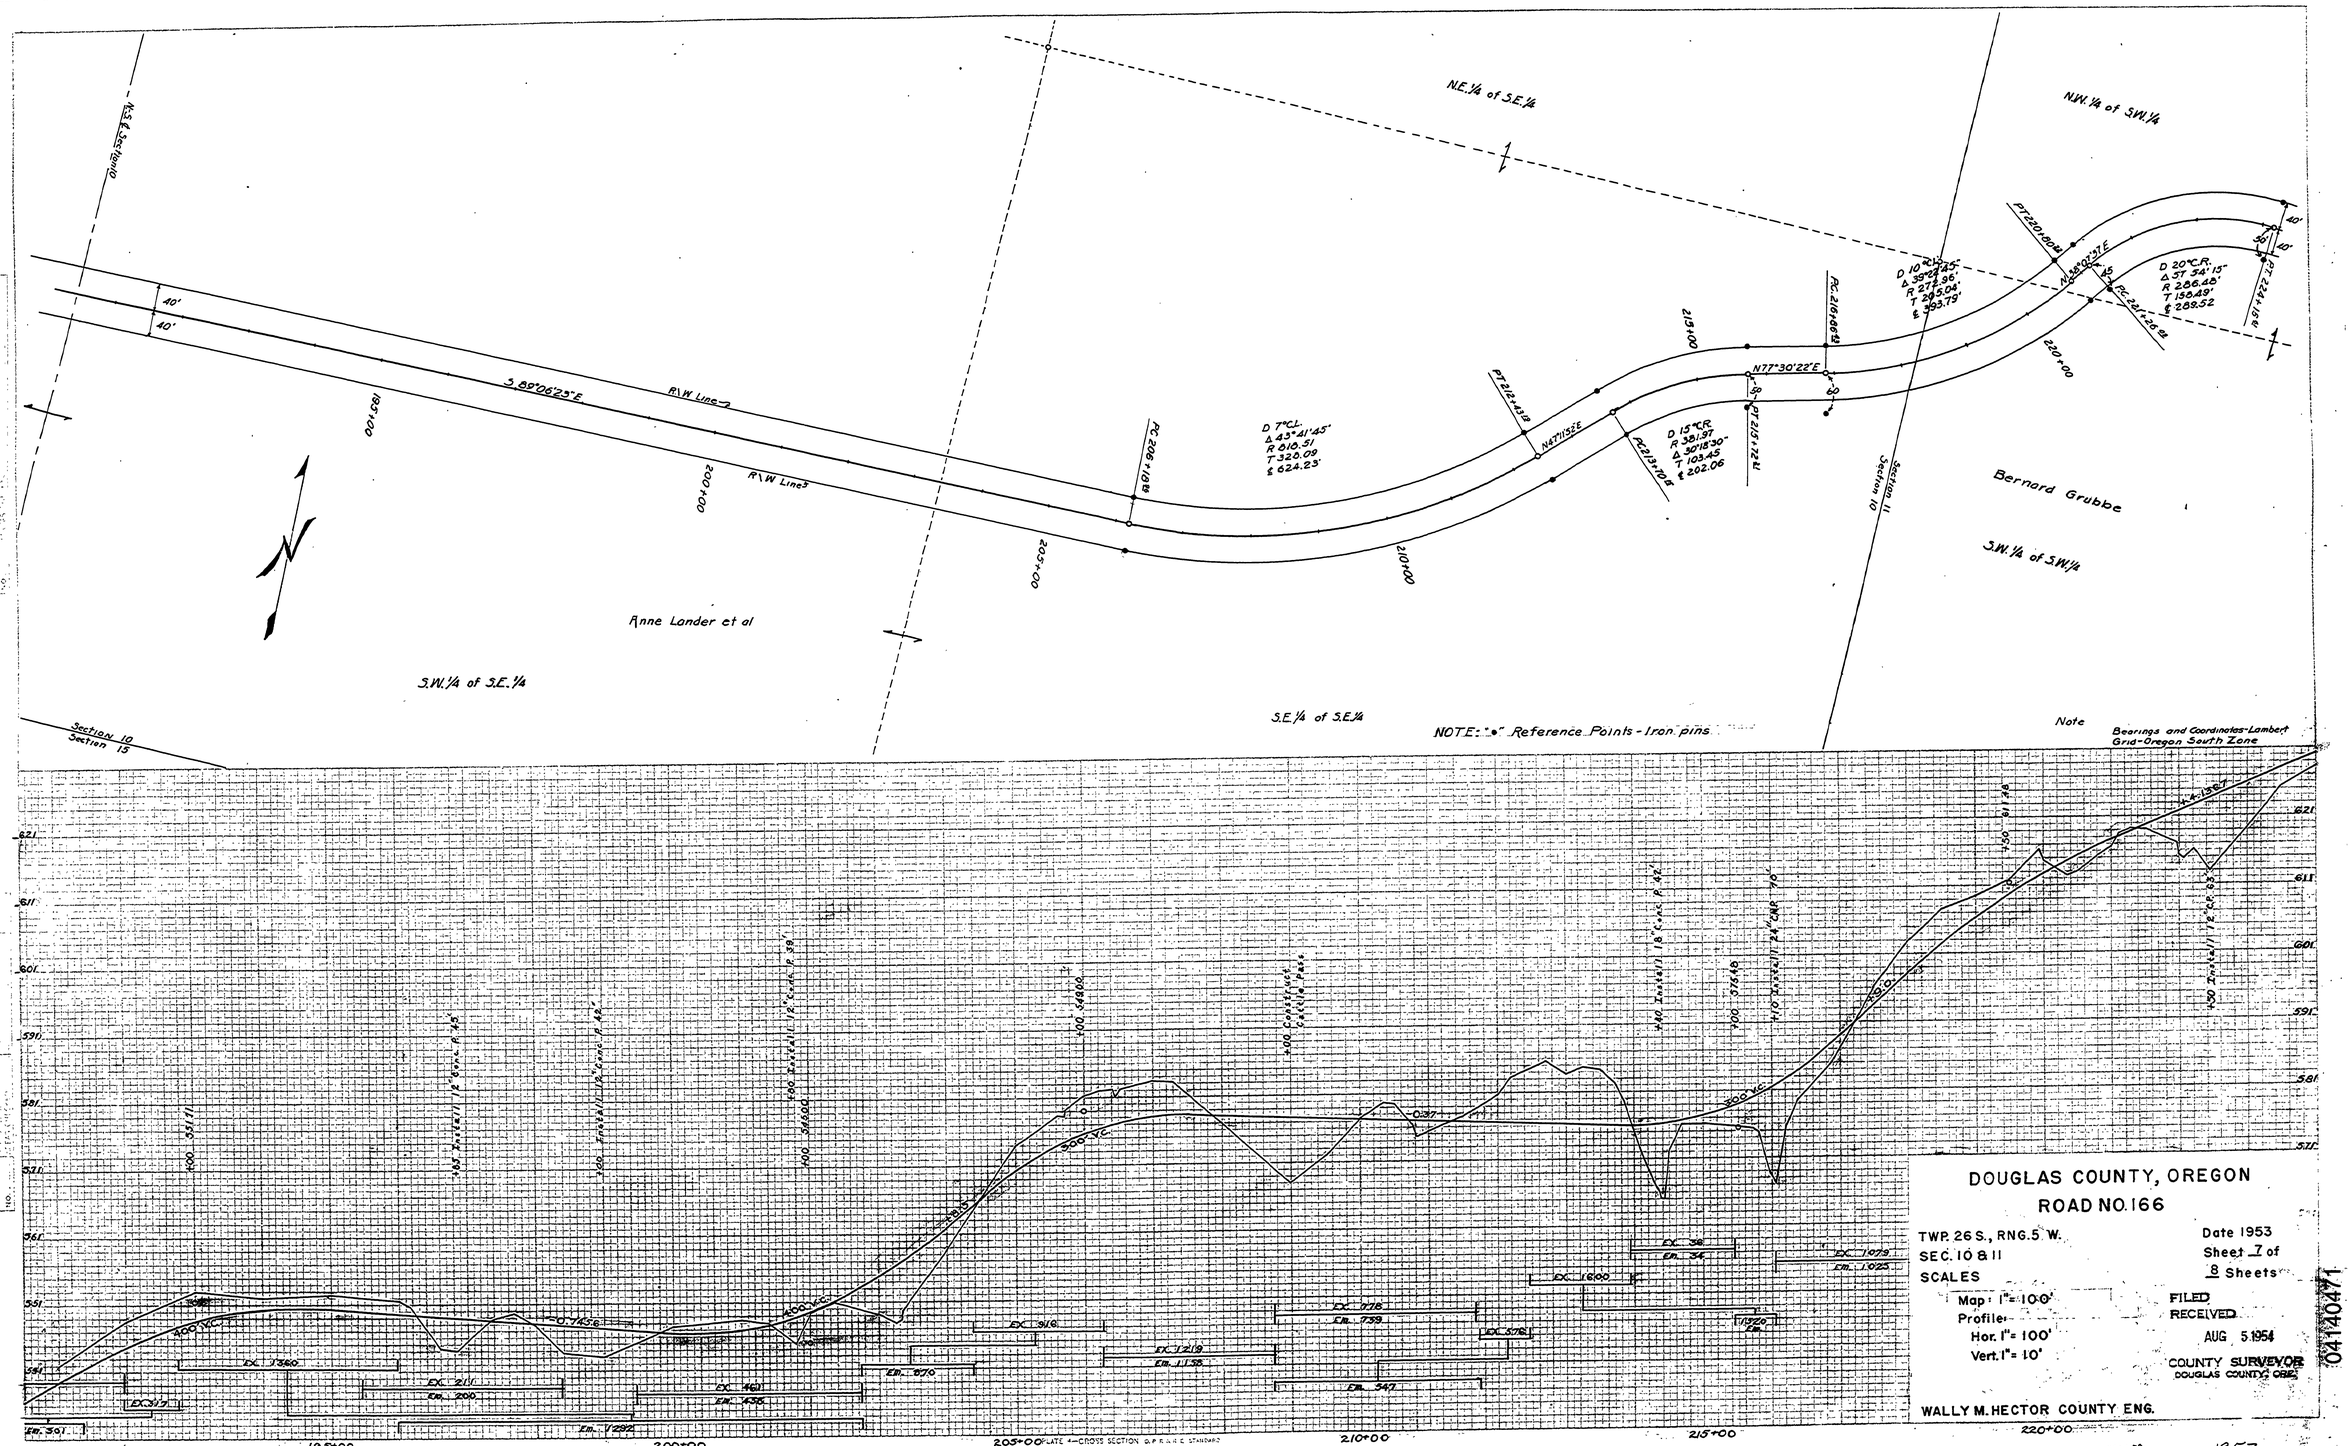

DOUGLAS COUNTY, OREGON
ROAD NO. 166

TWP. 26 S., RNG. 5 W.
SEC. 10 & 11
SCALES
Map: 1" = 100'
Profile:
Hor. 1" = 100'
Vert. 1" = 10'

Date 1953
Sheet 1 of 8 Sheets

FILED
RECEIVED
AUG 5 1954
COUNTY SURVEYOR
DOUGLAS COUNTY, ORE.

WALLY M. HECTOR COUNTY ENG.

NOW CALLED Rd 200 Co Rd # 166 1953 SHT 7 of 8 (11)

04140471