
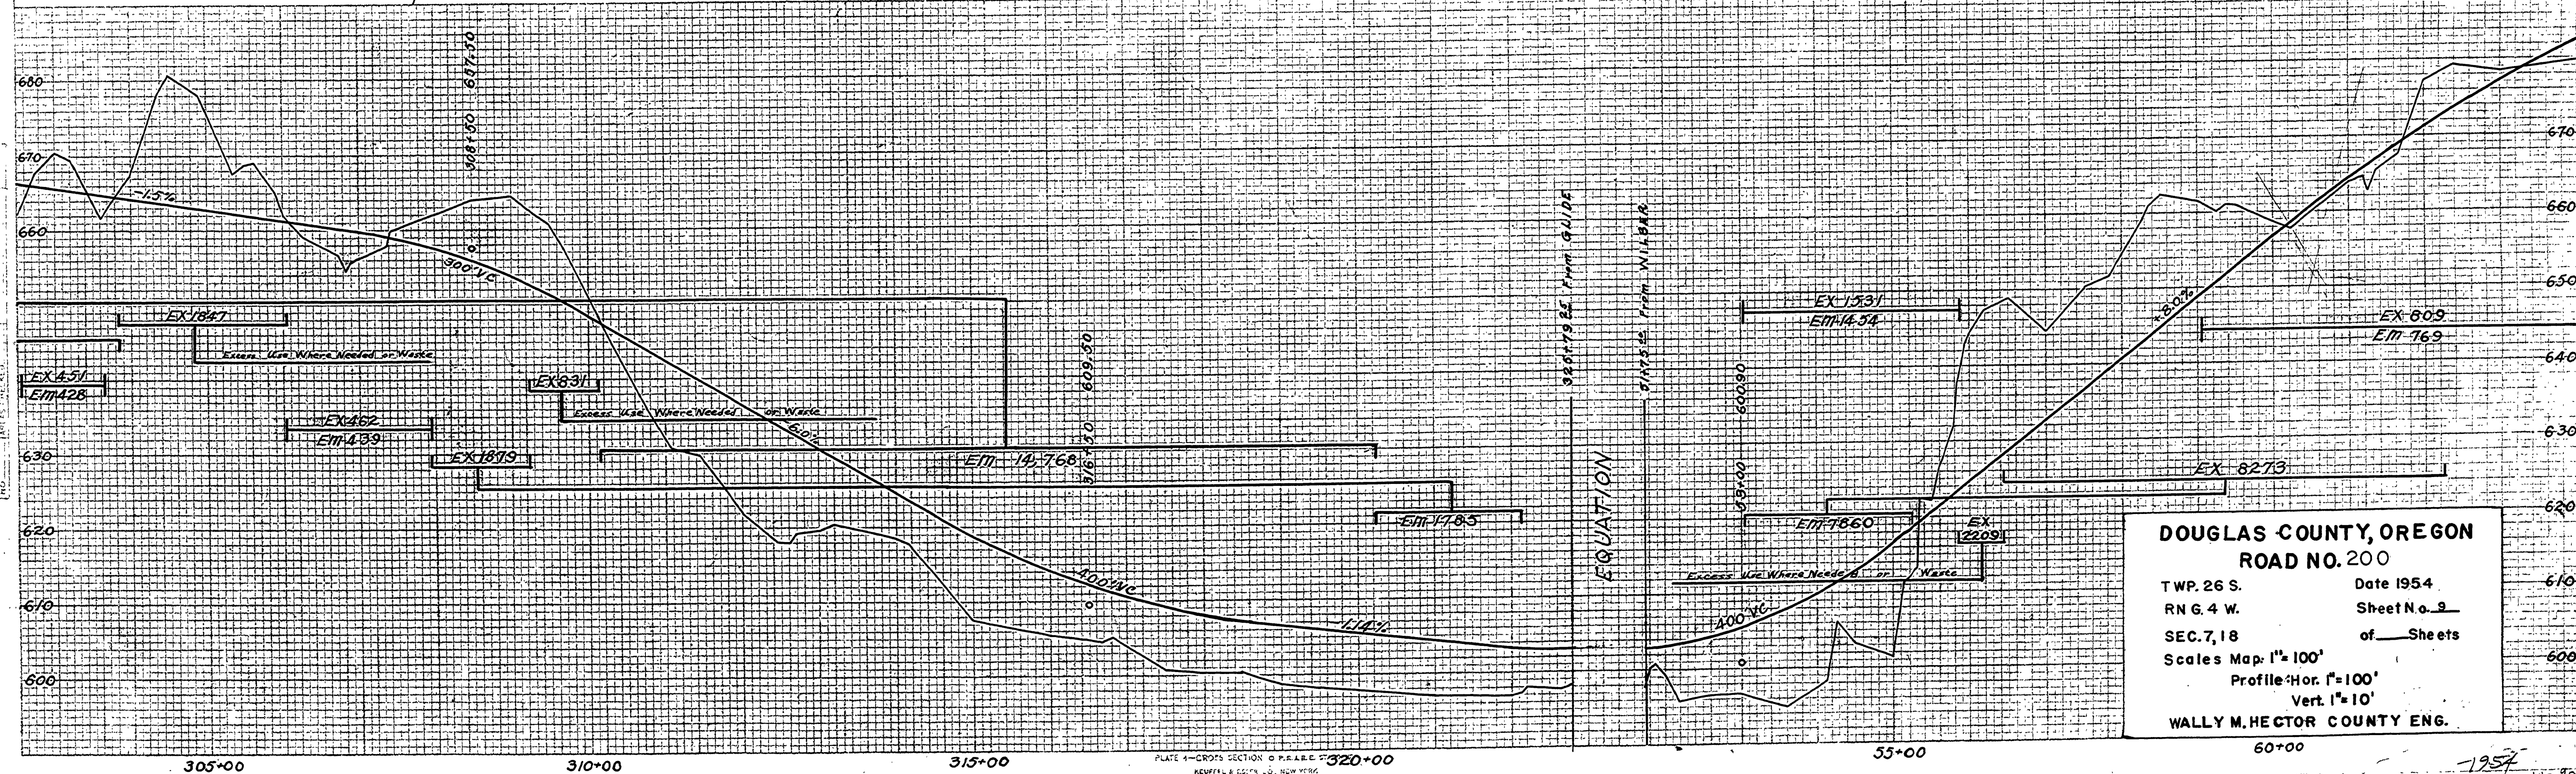


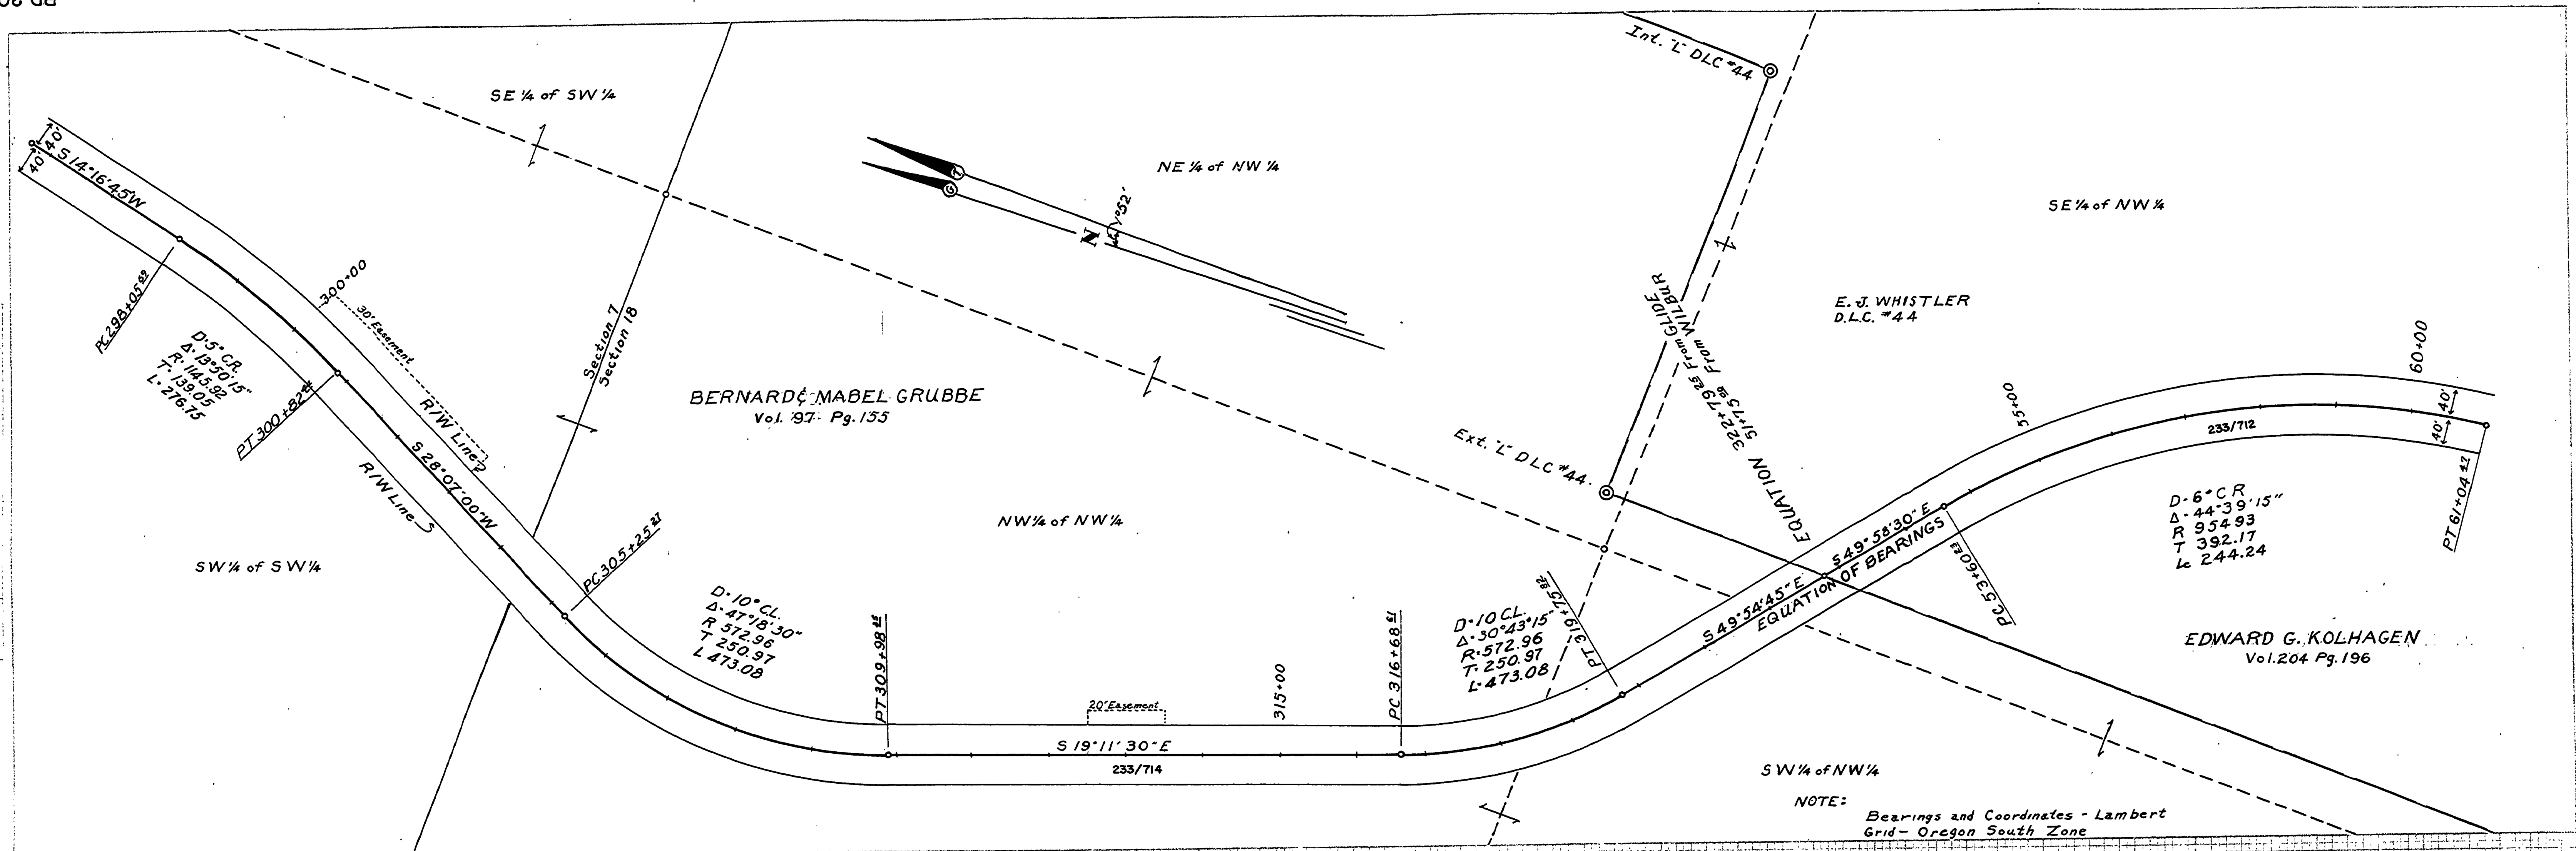

TWP. 26 S. Date 1954
RNG. 4 W. Sheet No. 9
SEC. 7, 18 of Sheets
Scales Map: 1" = 100'
Profile: Hor. 1" = 100'
Vert. 1" = 10'
WALLY M. HECTOR COUNTY ENG.

-1957
Co. ROA #200 sht. 9 of 20 (21)