FILED

AUG 10 1987

COUNTY SURVEYOR
DOUGLAS COUNTY, ORE.

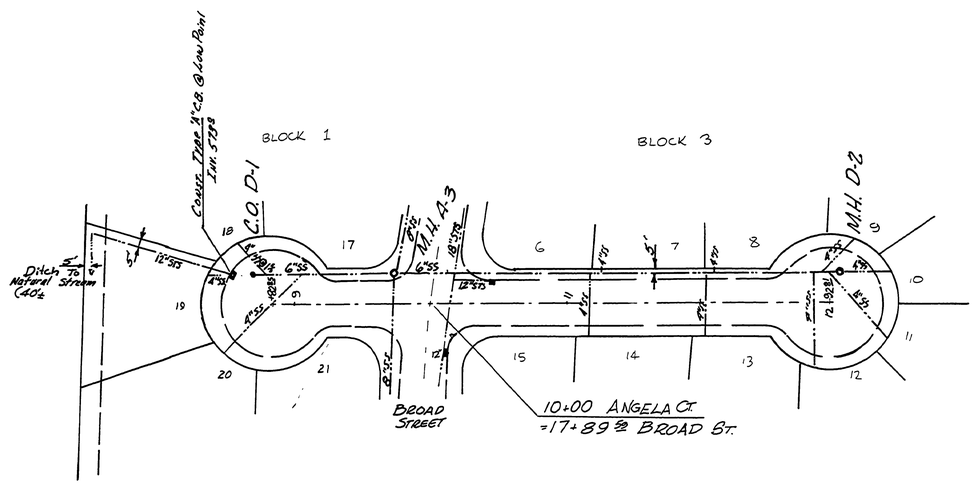

ANGELA COURT

Scale: 1"=50'

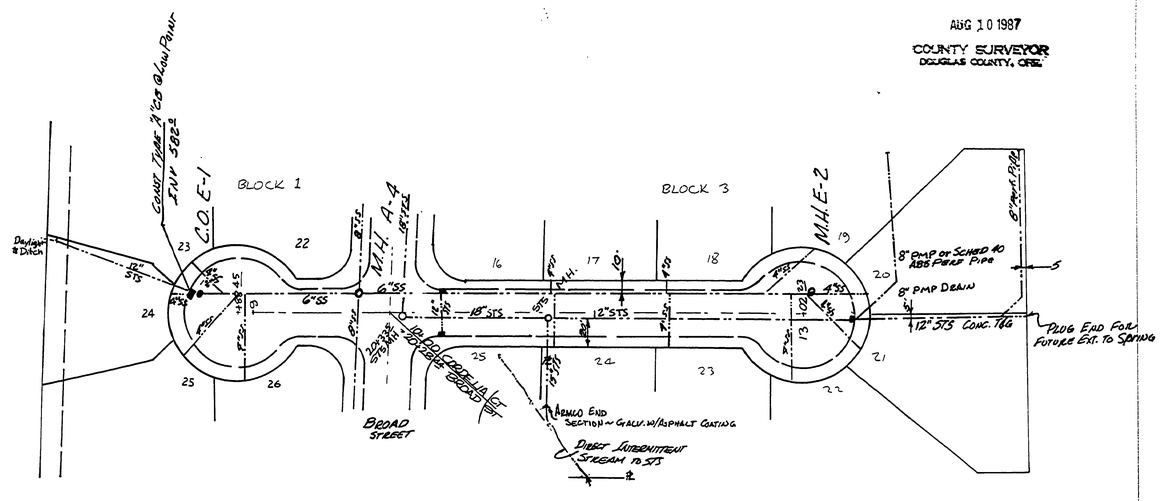

CORDELIA COURT

PROFILE
HORIZONTAL: 1"=50
VERTICAL: 1"=10'

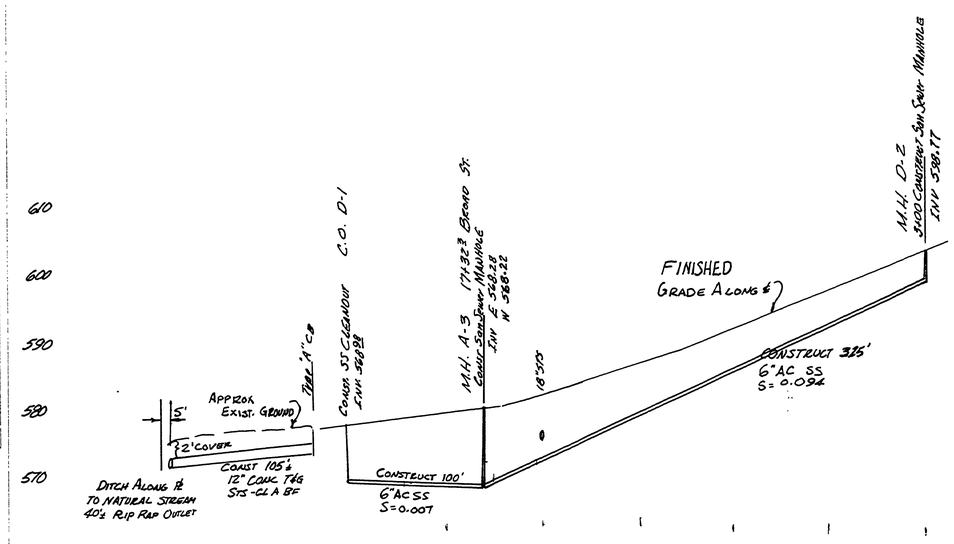

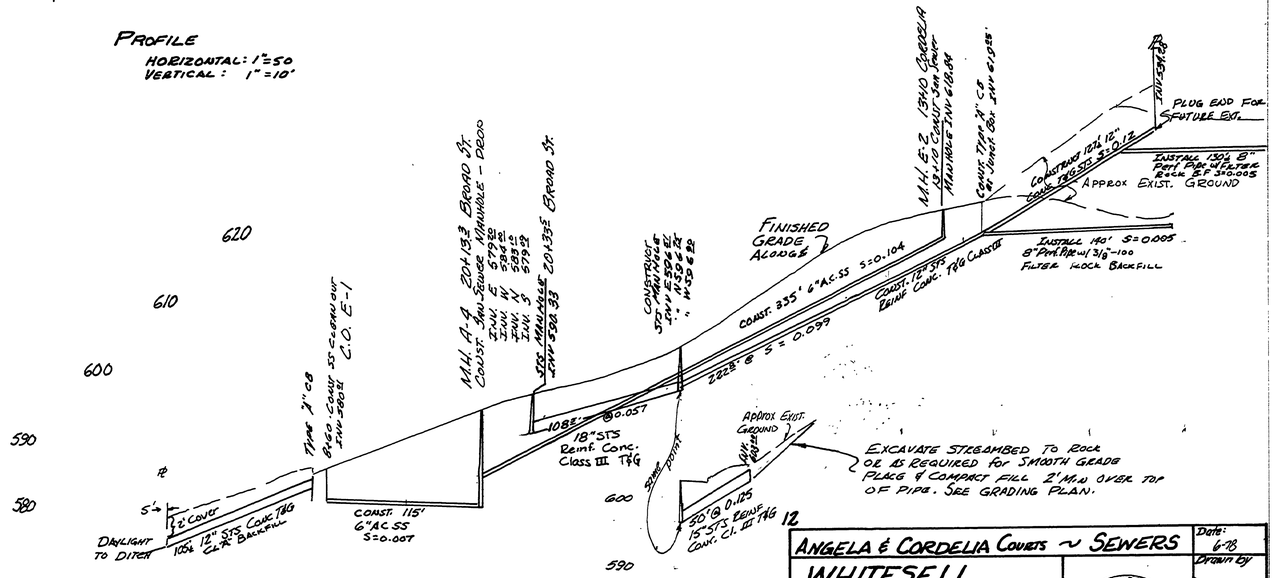

ANGELA & CORDELIA COURTS ~ SEWERS	Date: 6-78
WHITESELL ESTATES	Drawn by
	Checked by
BHW ENGINEERING & SURVEYING 1205 S.E. COURT TEL. 673-0165 ROSEBURG, OR. 97470	Job No. 1842
REGISTERED PROFESSIONAL ENGINEER 6538 OREGON JAN. 7, 1969 JOHN E. SCROGGIN	Sheet No. 7 of 8 Sheets

00880107

RU #217 1978

53G