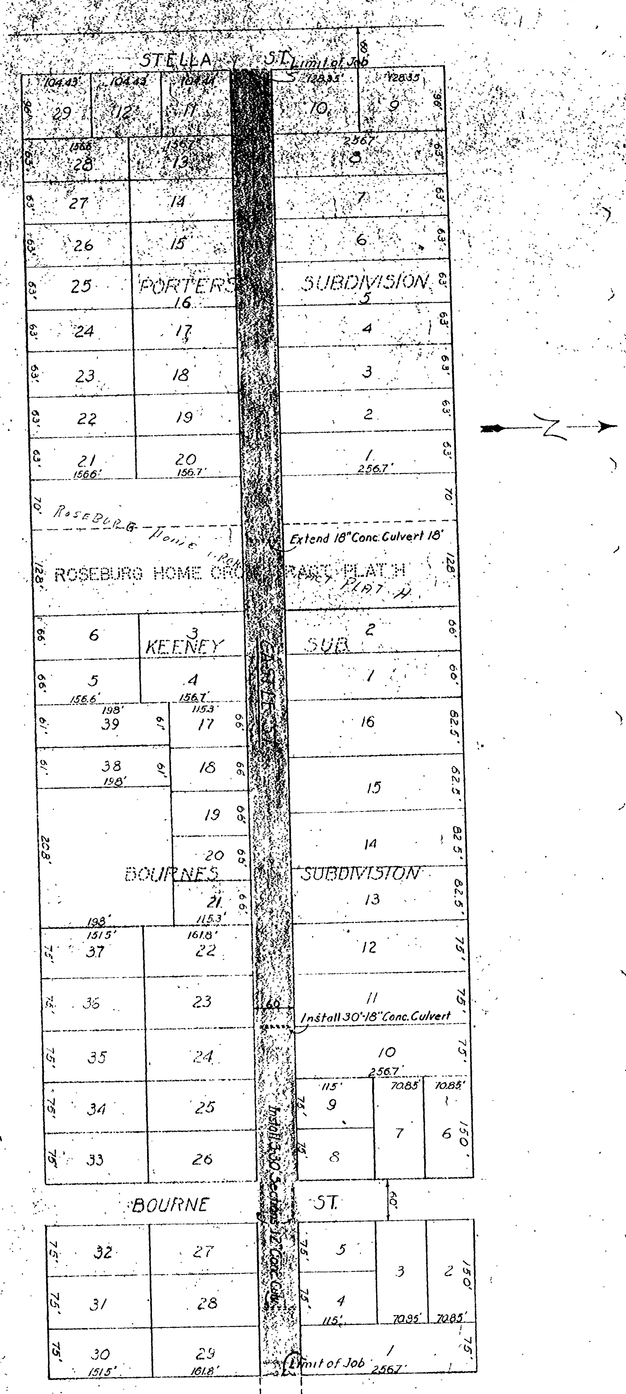
STELLA ST.
Limit of Job
PORTER'S SUBDIVISION
ROSEBURG HOME CROSS PLATS
KEENEY SUB
BOURNE'S SUBDIVISION
Extend 18" Conc. Culvert 18'
Install 30"-18" Conc. Culvert
Install 30" Corrug. 12" Conc. Culvert
BOURNE ST.
Limit of Job
Scale 1" = 100'
QUIBELL HOMESITES
CASTLE AVE.
RD. NO. 233
ADOPTED BY RESOLUTION OF THE COUNTY COURT
SHOWN IN RED
JAN. 1956
JUDGE
COMM.
COMM.
2" asphaltic Concrete
2" level course 3/4-D. Crushed Rock
Bituminous Surface Treatment
Crown
TYPICAL SECTION
CASTLE ST.
Scale 1" = 5'
Road No. 233
00470014